



Superseded

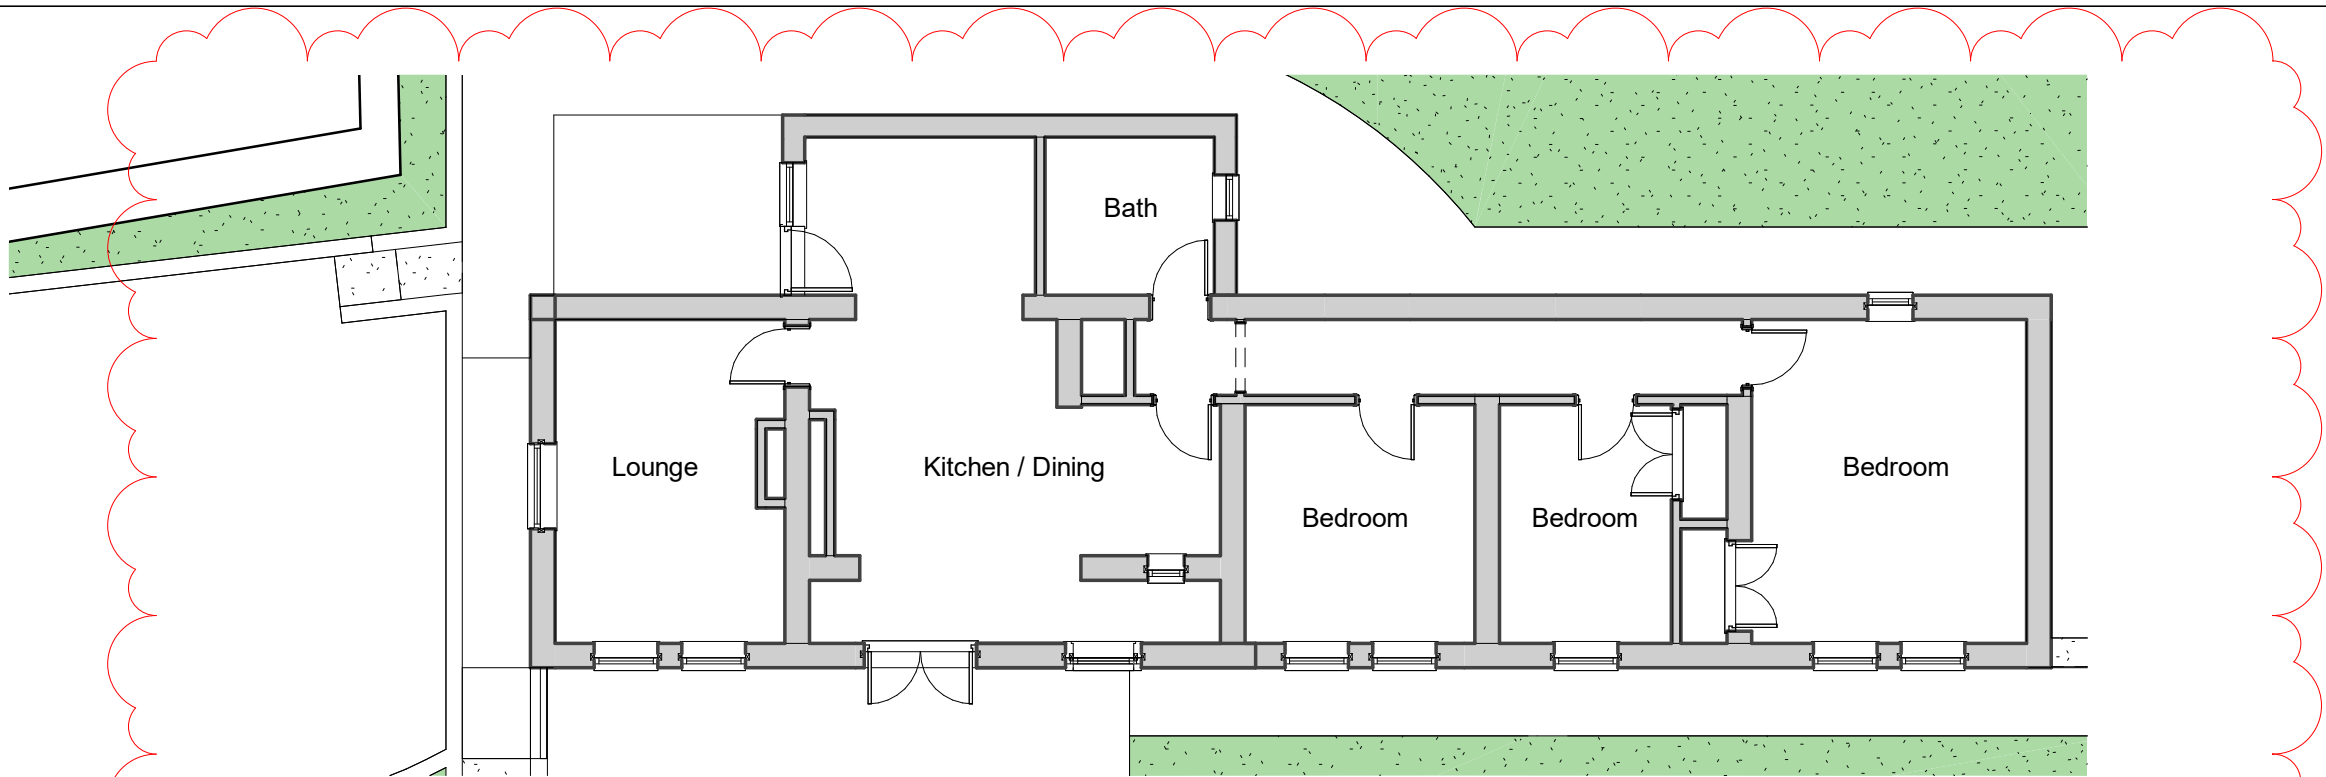

Existing Ground Floor
1 : 100

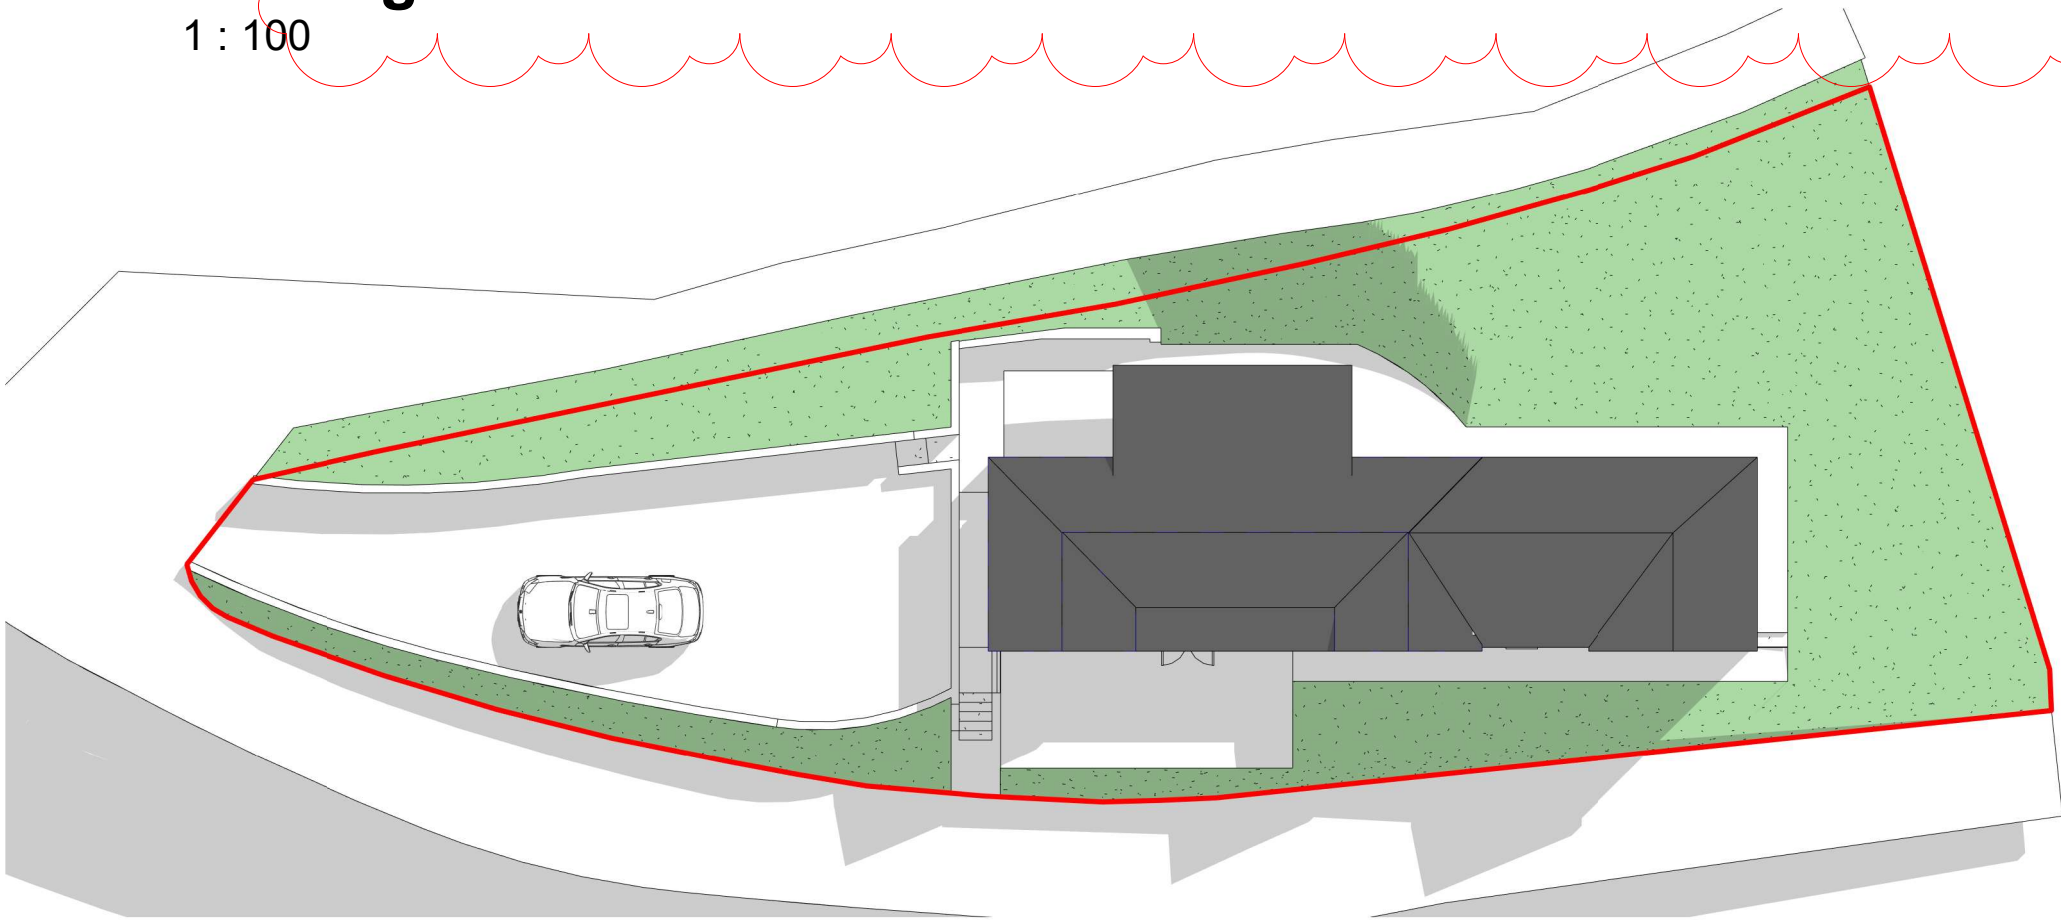

Existing Roof Plan
1 : 200

Rev	Description	Date
A	Redline boundary added	24-12-21
B	Annotation added, door and window added at rear	04-01-22