


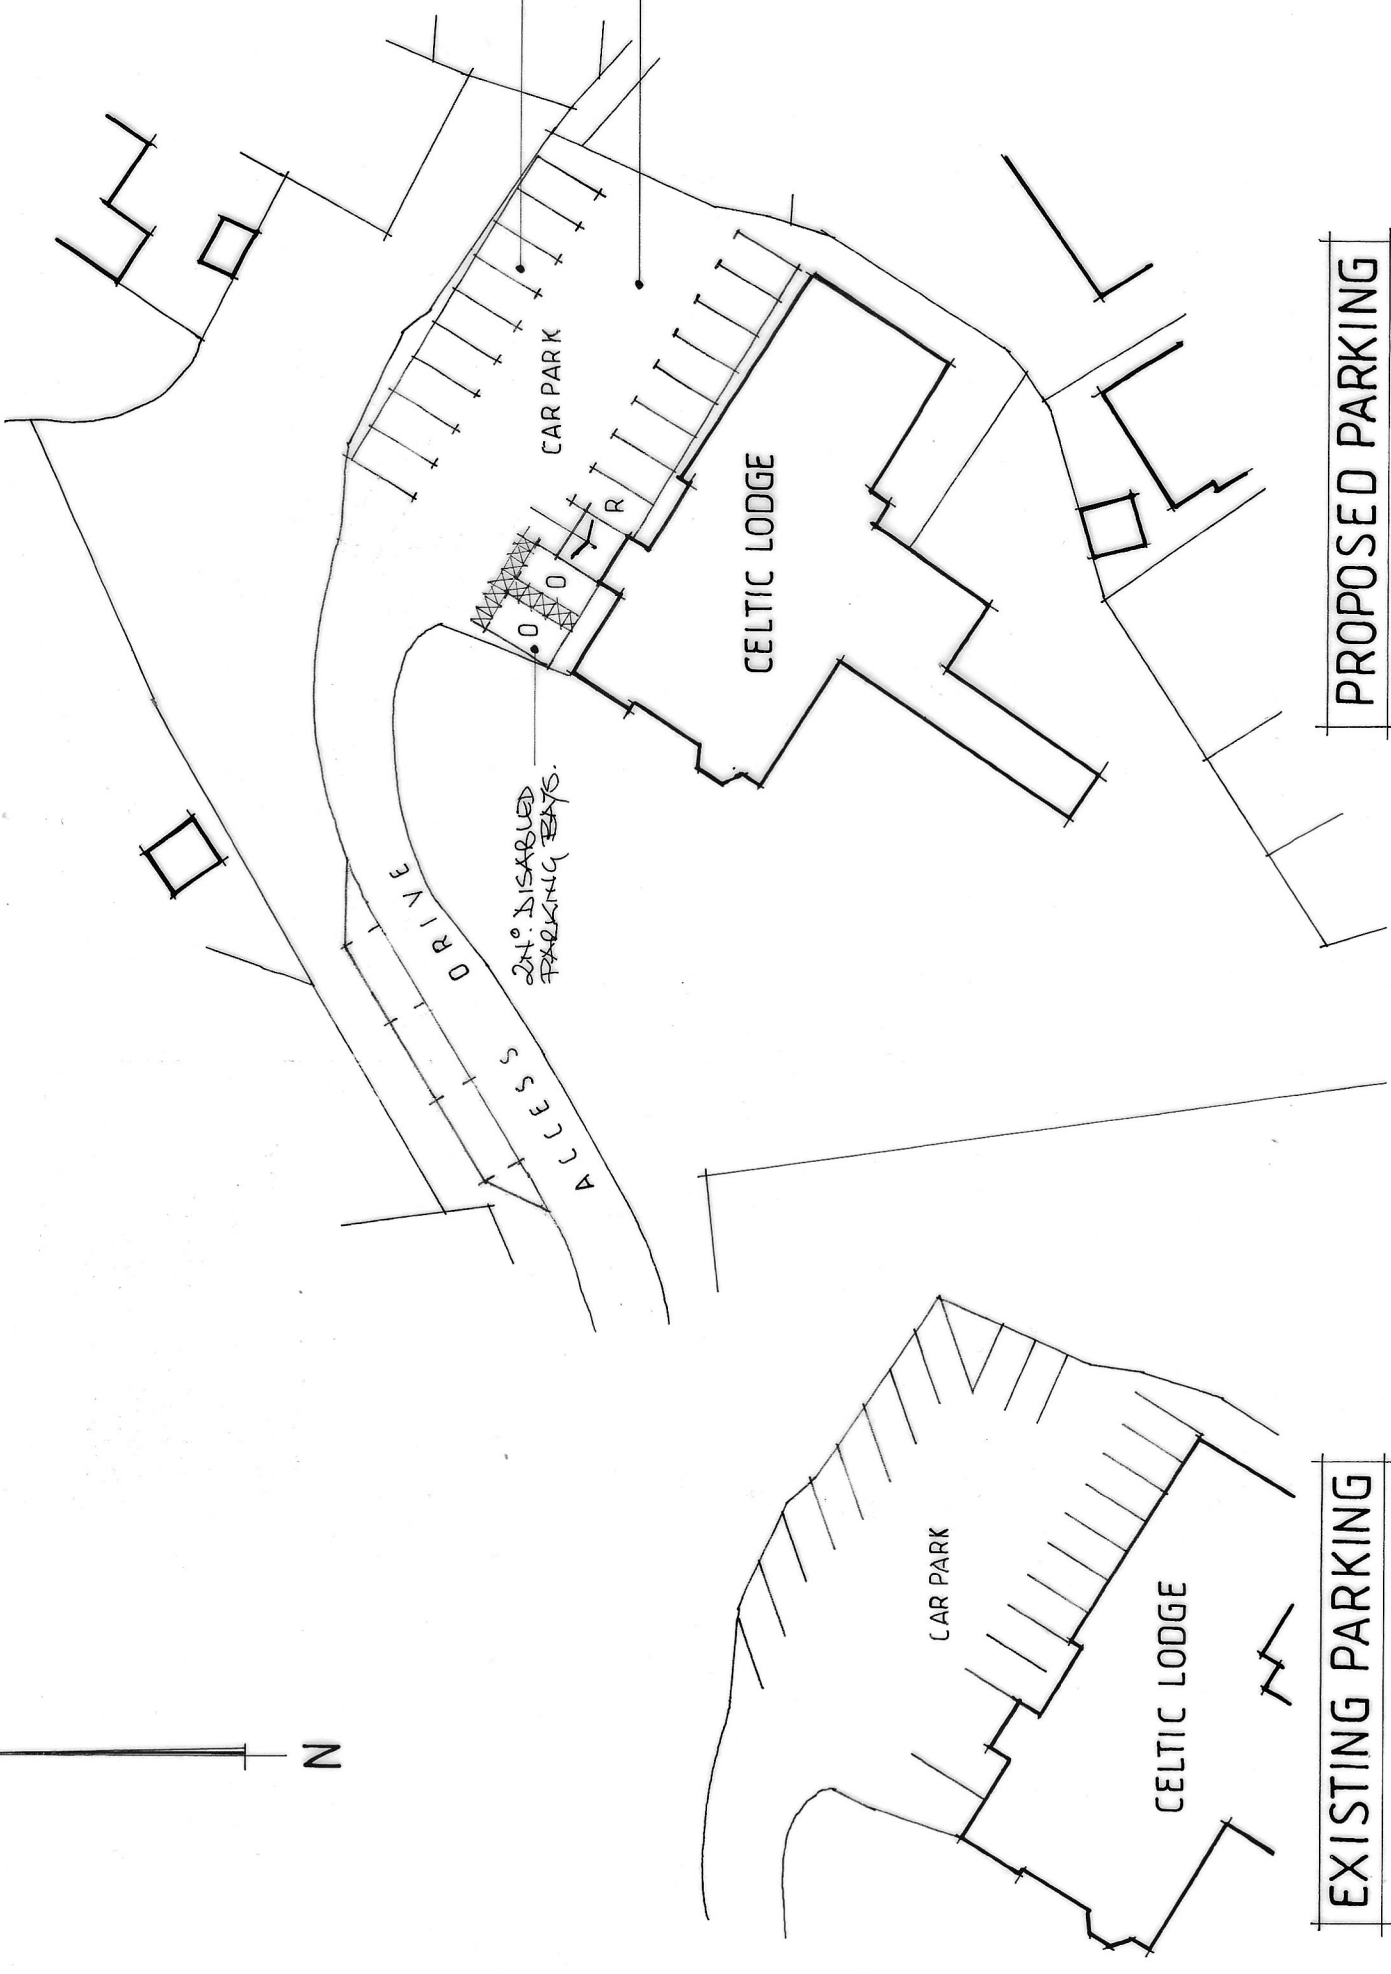

REVISION 'A' 04/01/2022
PARKING SPACES OFF ACCESS
DRIVE OMITTED.
REVISION 'B' 05/01/2022
PARKING SPACES OFF ACCESS
DRIVE REINSTATED. END
PARALLEL SPACE WITHIN
CAR PARK REMOVED.

mjs designs (cymru) ltd
architectural design - project management
07530 134442

NOTES:
All dimensions must be checked on site and
not scaled from this drawing.



Client
Eli Project Charity
Job Title
The Celtic Lodge, 36 Westernmoor Rd. SA111 BZ

Scale
1:500 @ A3
Drawn by
Date 12.2021

Drawing Title
CAR PARKING LAYOUTS
Drg No.
212217.01
Rev
B