




CAR PARK ELEVATION

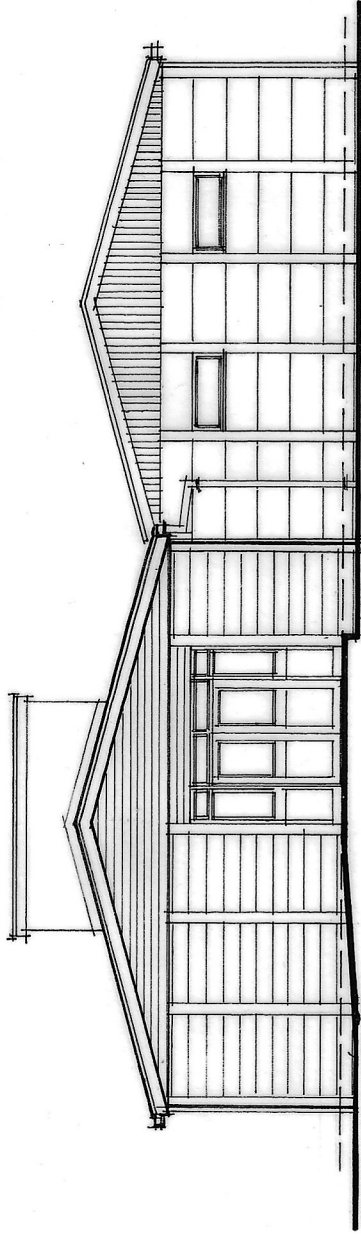

ENTRANCE SIDE ELEVATION

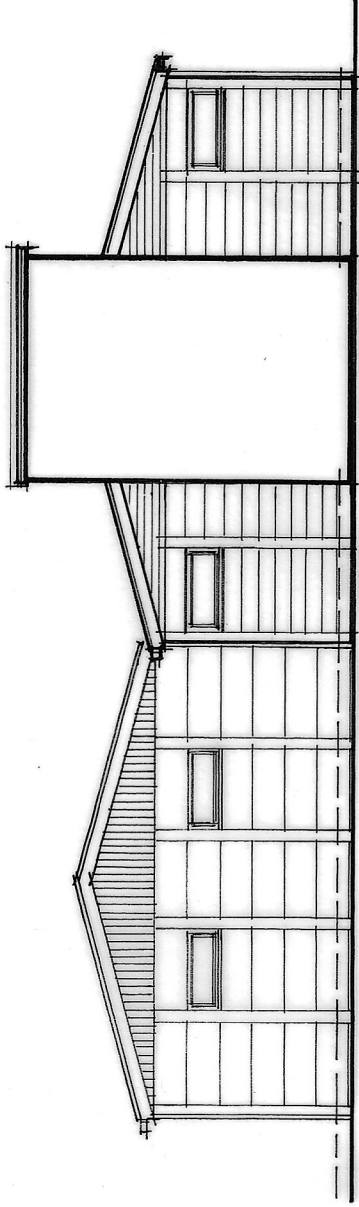

SIDE ELEVATION

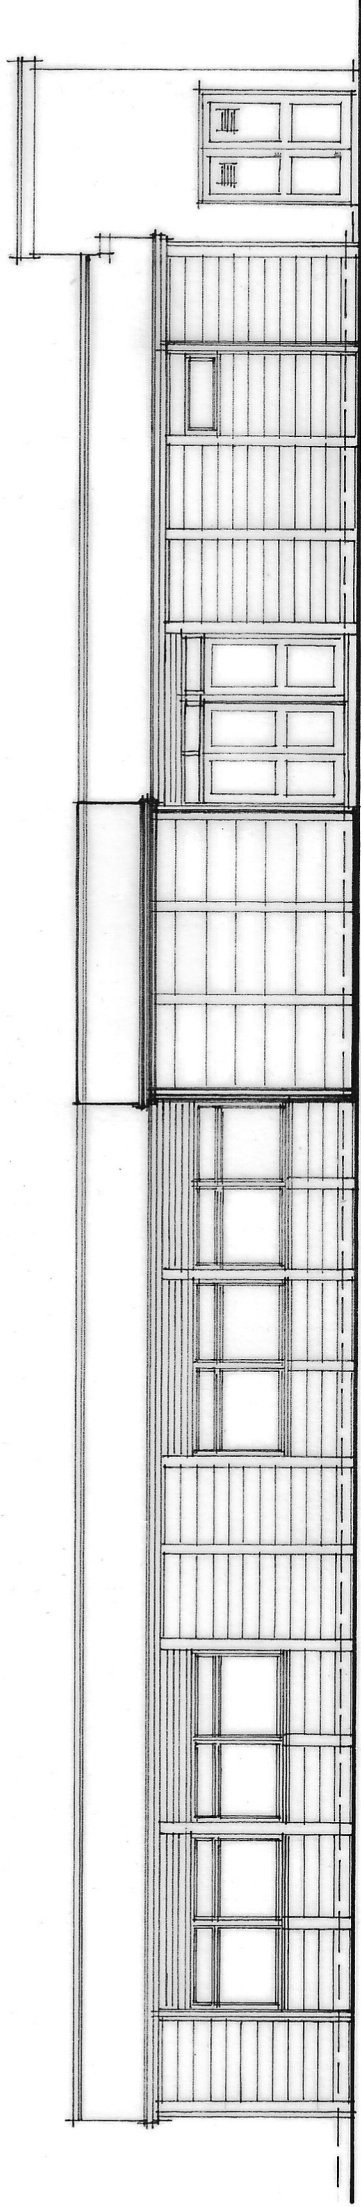

PLAYING FIELD ELEVATION

mjs designs (cymru) ltd
architectural design - project management
07530 134442

NOTES:



All dimensions must be checked on site and
not scaled from this drawing.

Client
BLAENHONDDAN COMMUNITY COUNCIL

Job Title
CILFREW COMMUNITY CENTRE

Scale
1:100 @ A3

Drawn by
Date 12.2021

Drawing Title
EXISTING ELEVATIONS

Drg No.
212209.11

Rev