


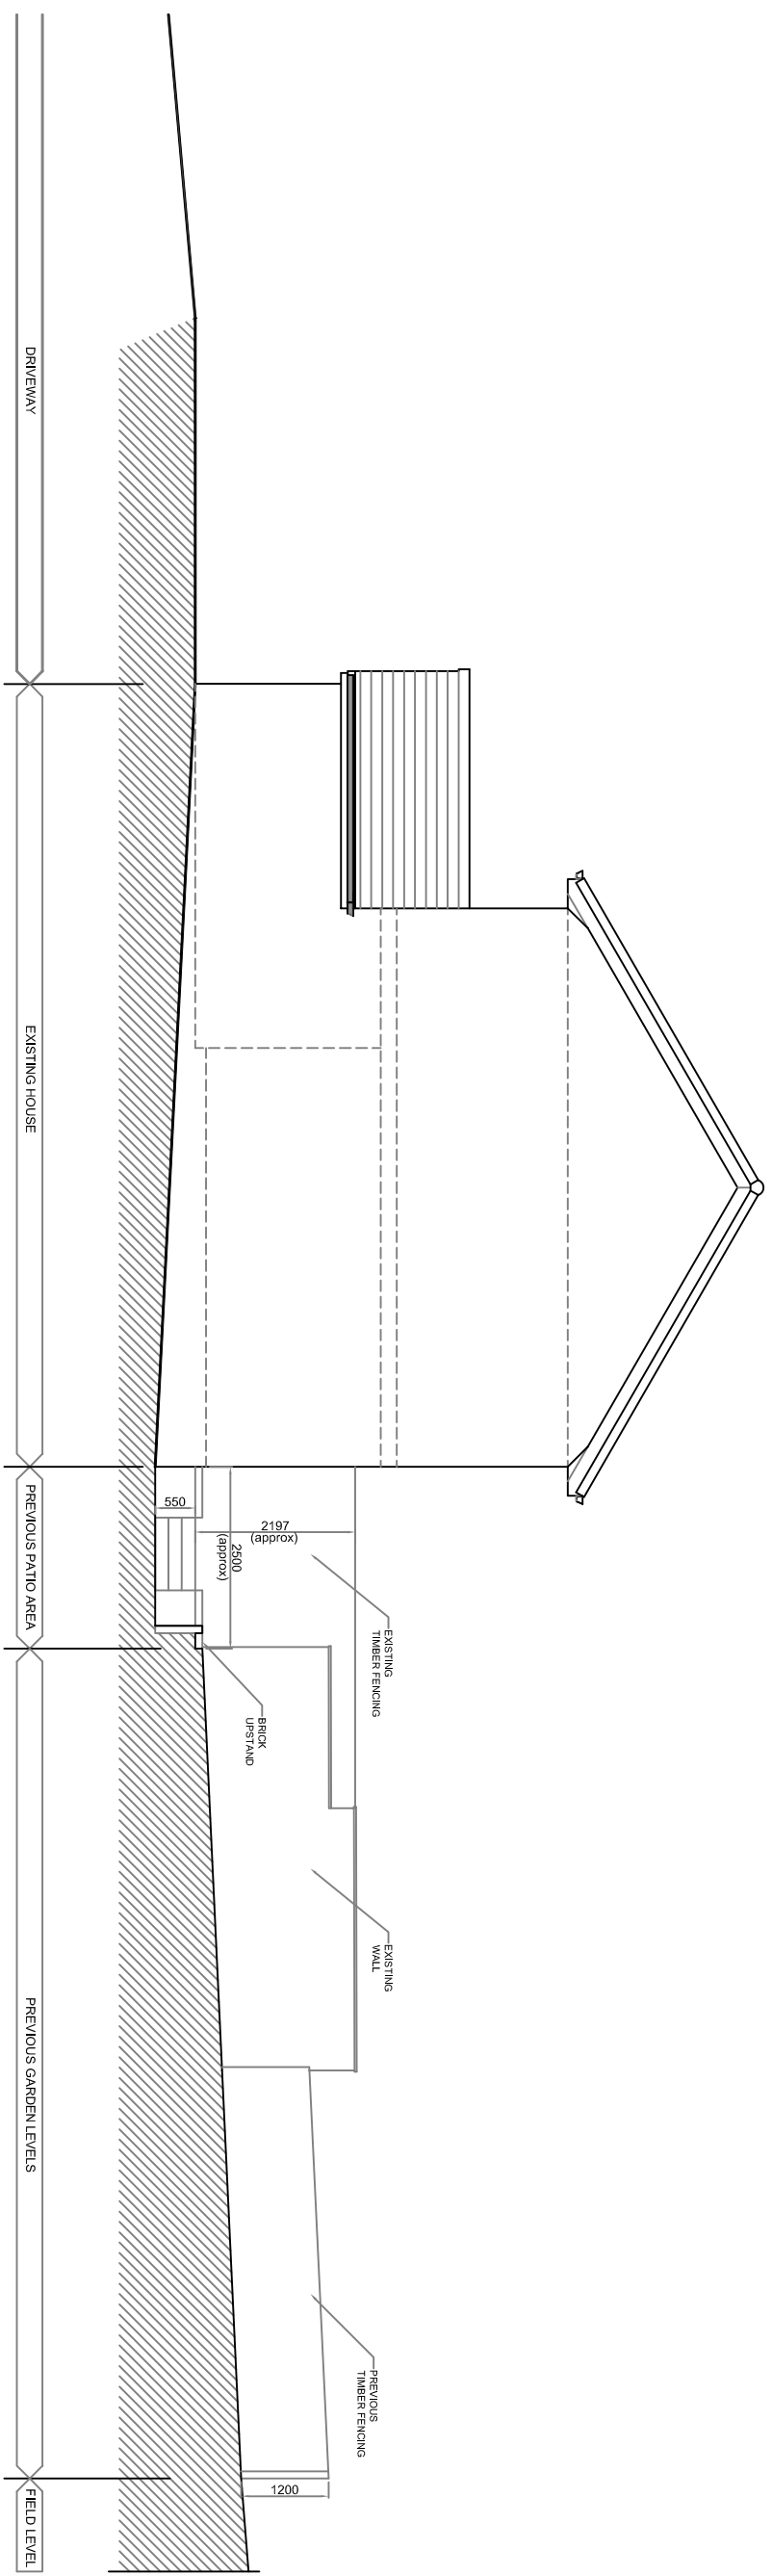

PREVIOUS GARDEN LEVELS SECTION

Rev	Description	Date

SEAGREY
07800 789453
01639 282789
carolineg@seagreydesign.co.uk
www.seagreydesign.com
design for: extensions / house renovations / conversions

GLYN DAVID & KAREN WILLIAMS
40 THE MEADOWS
CIMLA, NEATH SA11 6XF

Dwg Title

EXISTING SITE LEVELS
CROSS SECTION
GENERAL ARRANGEMENT

Drawn By:	CLG
Date:	06/12/2021

Scale:	Dwg No:
1:100 @ A3L	21-392P/102

REV							
-----	--	--	--	--	--	--	--