




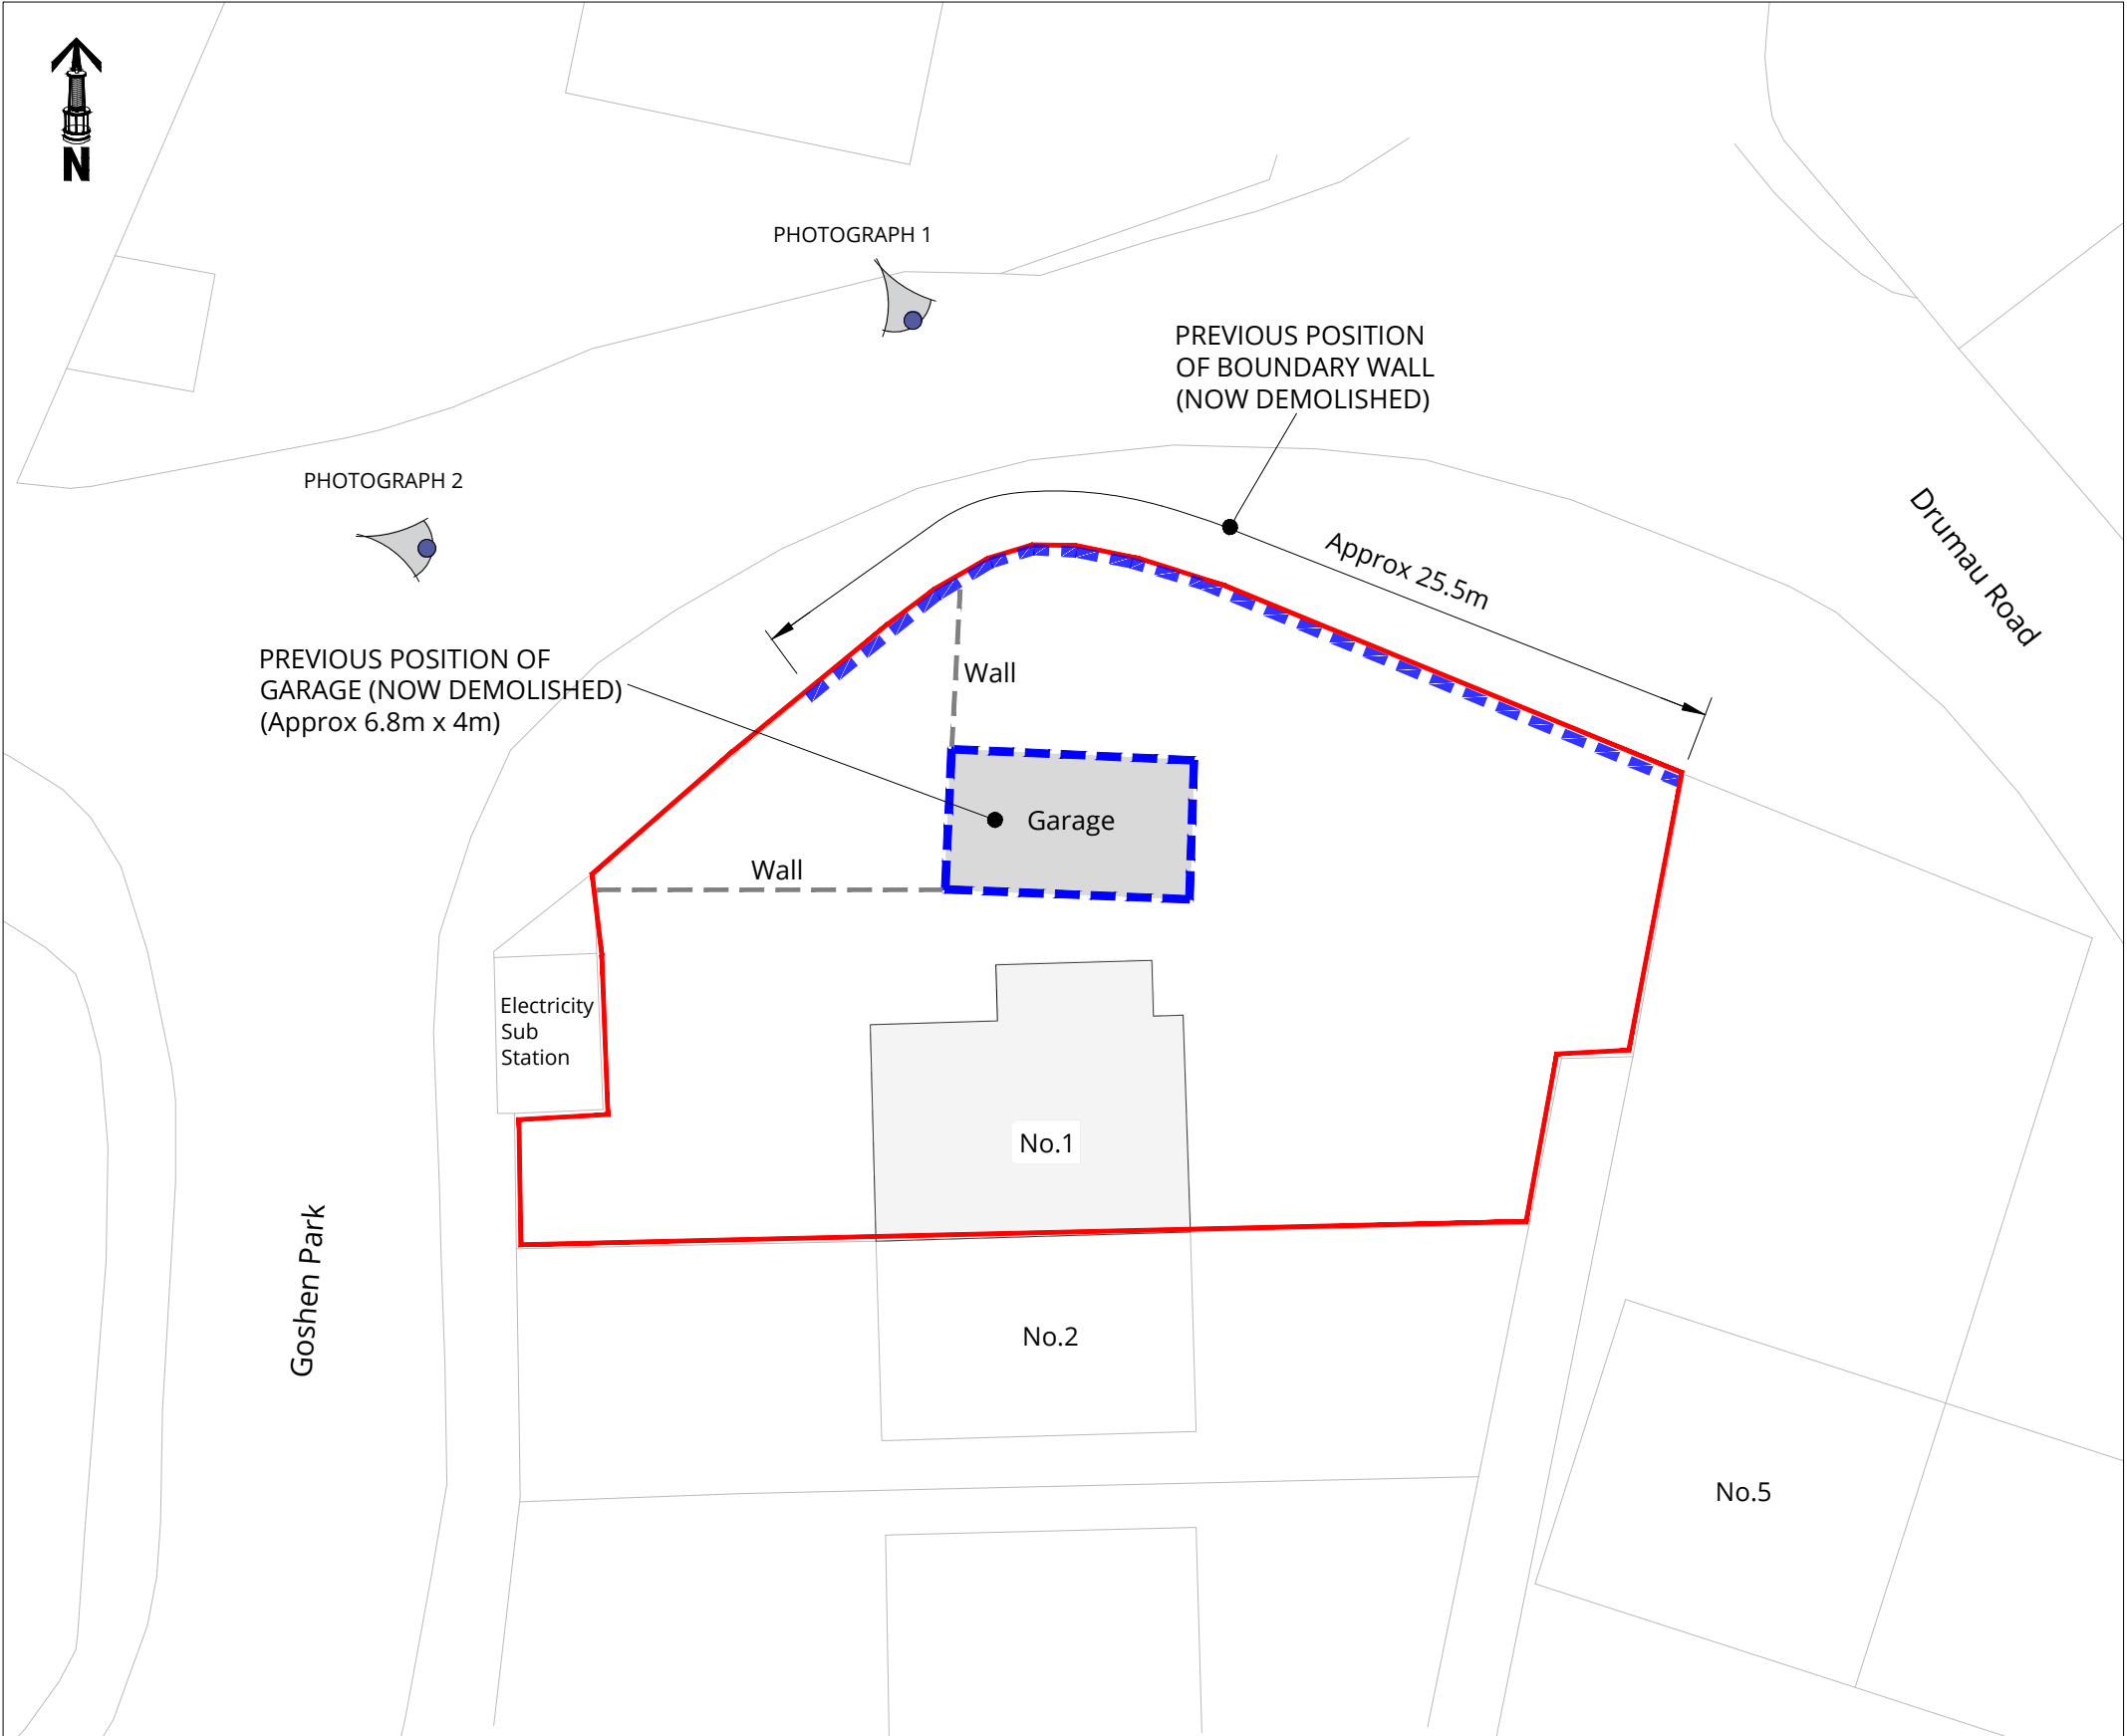

EXISTING LAYOUT PLAN
1:200

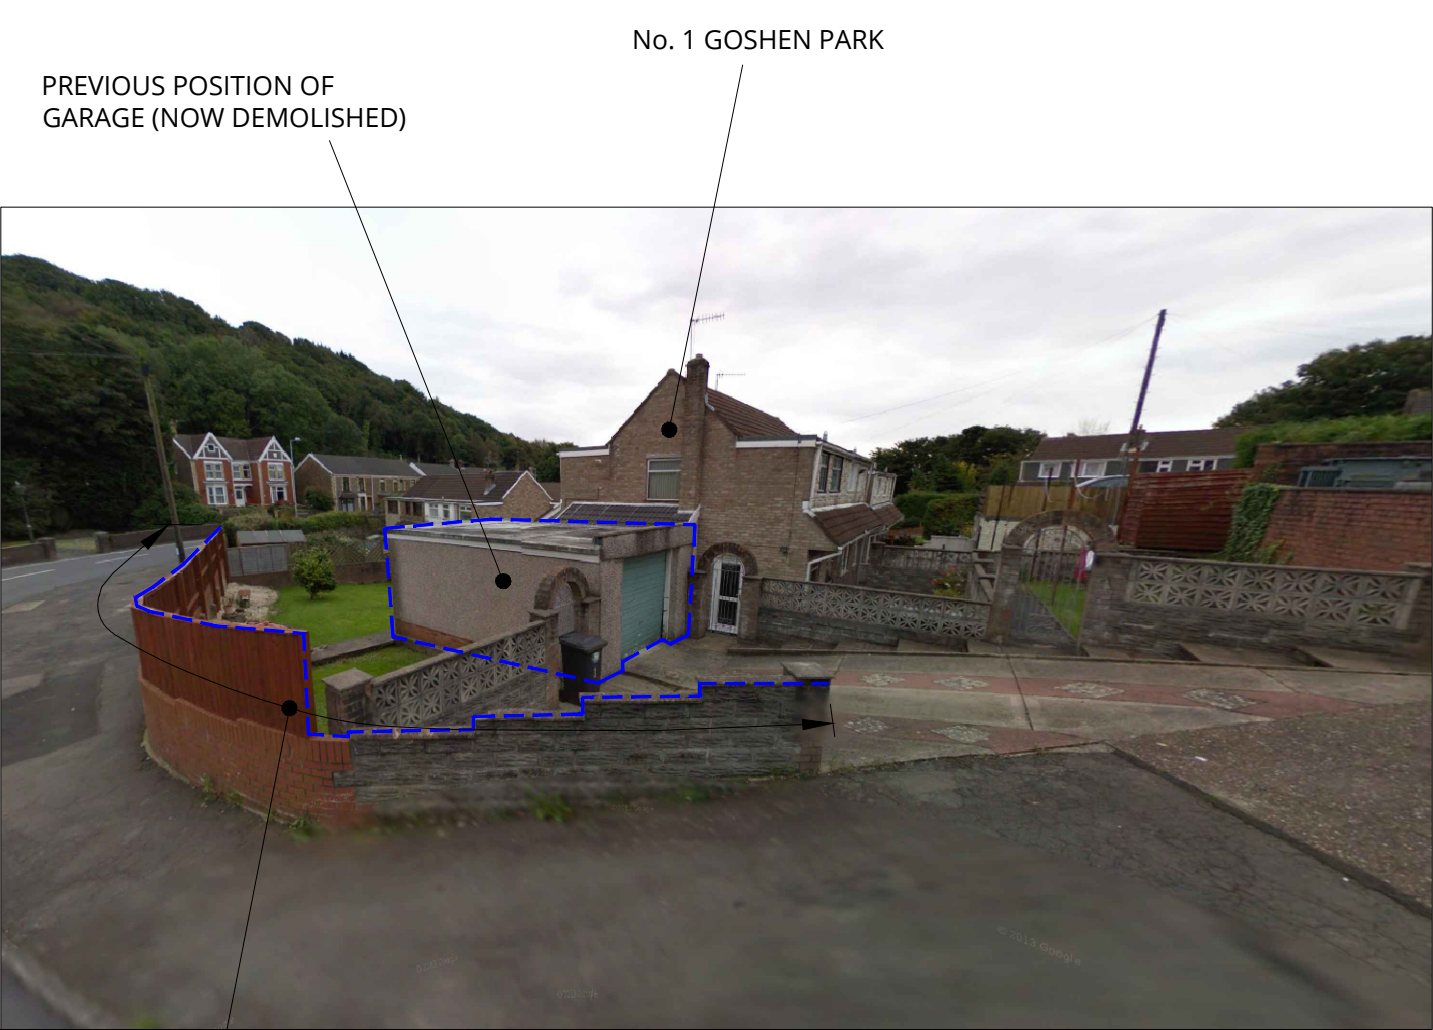

SITE PHOTOGRAPH 1

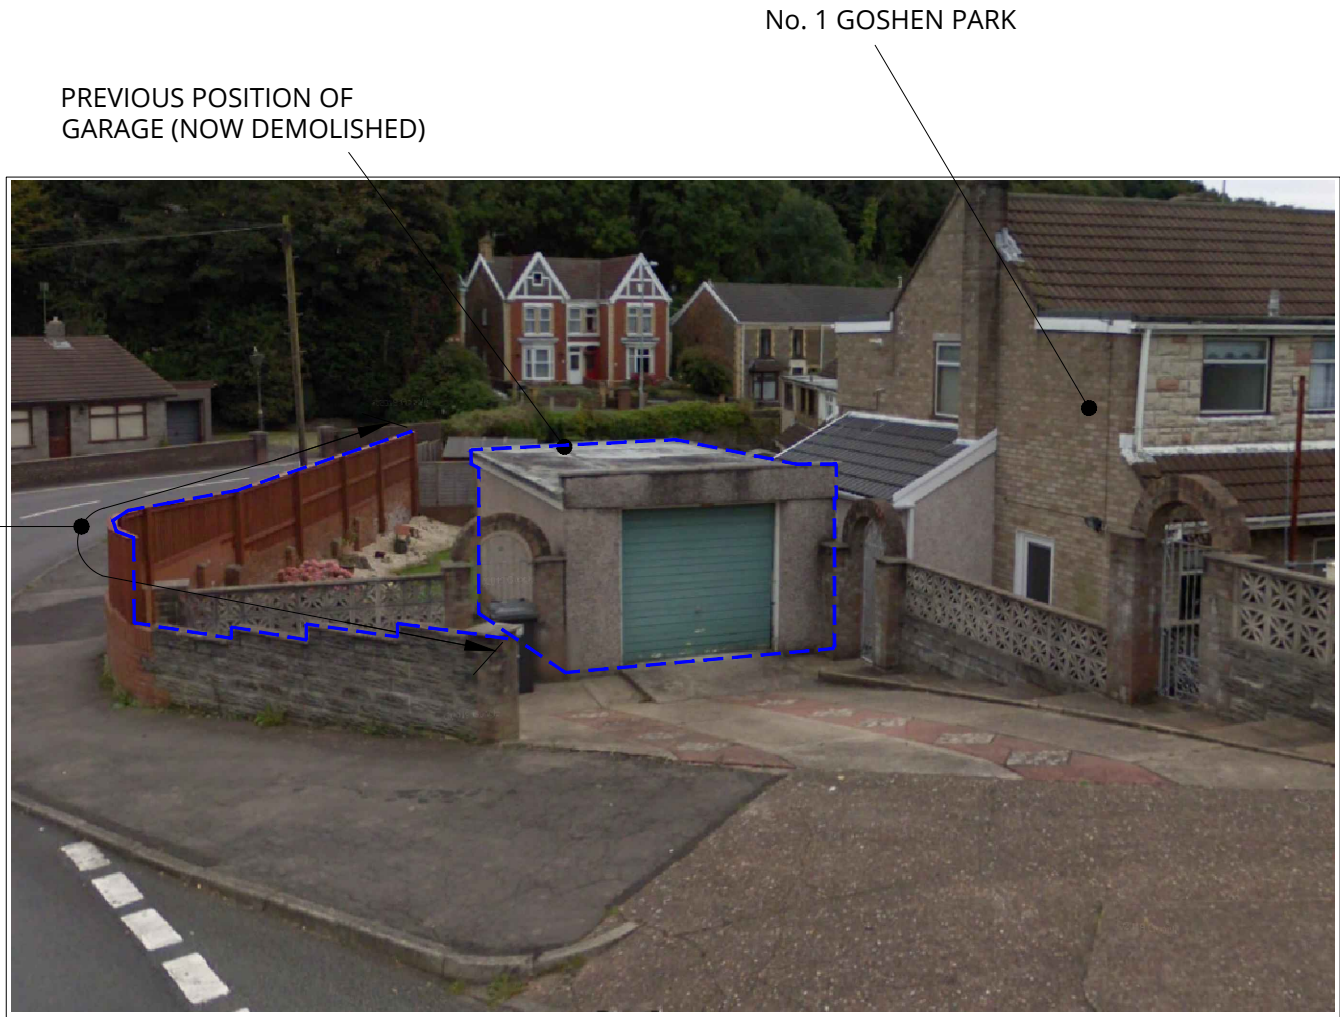

SITE PHOTOGRAPH 2

- NOTES
- DO NOT SCALE THIS DRAWING. ALL DIMENSIONS MUST BE CHECKED/ VERIFIED ON SITE. IF IN DOUBT ASK.
 - THIS DRAWING IS TO BE READ IN CONJUNCTION WITH ALL RELEVANT ARCHITECTS, ENGINEERS AND SPECIALISTS DRAWINGS AND SPECIFICATIONS.
 - ALL DIMENSIONS IN MILLIMETRES UNLESS NOTED OTHERWISE. ALL LEVELS IN METRES UNLESS NOTED OTHERWISE.
 - ANY DISCREPANCIES NOTED ON SITE ARE TO BE REPORTED TO THE CLIENT IMMEDIATELY.

KEY TO DRAWING STATUS

	DRAFT (D) - DRAWING IS FOR INFORMATION/ COMMENT ONLY AND SHOULD NOT BE PRICED OR CONSTRUCTED FROM
	PRELIMINARY (P) / FOR PRICING (T) / FOR TENDER (T) - DRAWING IS PRELIMINARY / TENDER ONLY AND SHOULD NOT BE CONSTRUCTED FROM
	CONSTRUCTION (C) - DRAWING HAS BEEN APPROVED FOR CONSTRUCTION.
	FINAL (F) / AS BUILT (AB) - NON CONSTRUCTION DRAWING FINAL STATUS OR AS BUILT DRAWING.

DESIGN STATUS

**ENGINEERING
DEPARTMENT
DESIGN**

KEY

P1	21.09.21	PLANNING ISSUE	PTJ	AL
D1	01.09.21	DRAFT ISSUE	PTJ	AL
Rev	Date	Details of issue / revision	Drw	Rev

ISSUES & REVISIONS

 **The Coal Authority**

Engineering
200 Lichfield Lane
Mansfield
Nottinghamshire
NG18 4RG
Tel. 01623 637000

Project Title.

**1 GOSHEN PARK,
SKEWEN, NEATH,
SA10 6PT.**

Drawing Title.

**REPLACEMENT GARAGE
AND BOUNDARY WALL
- EXISTING LAYOUT**

Scale	AS SHOWN	Drawn	PTJ
Size	A2	Reviewed	AL

Drawing Status.

PLANNING APPLICATION

Drawing No.	Revision
I-363005/08/02	P1