
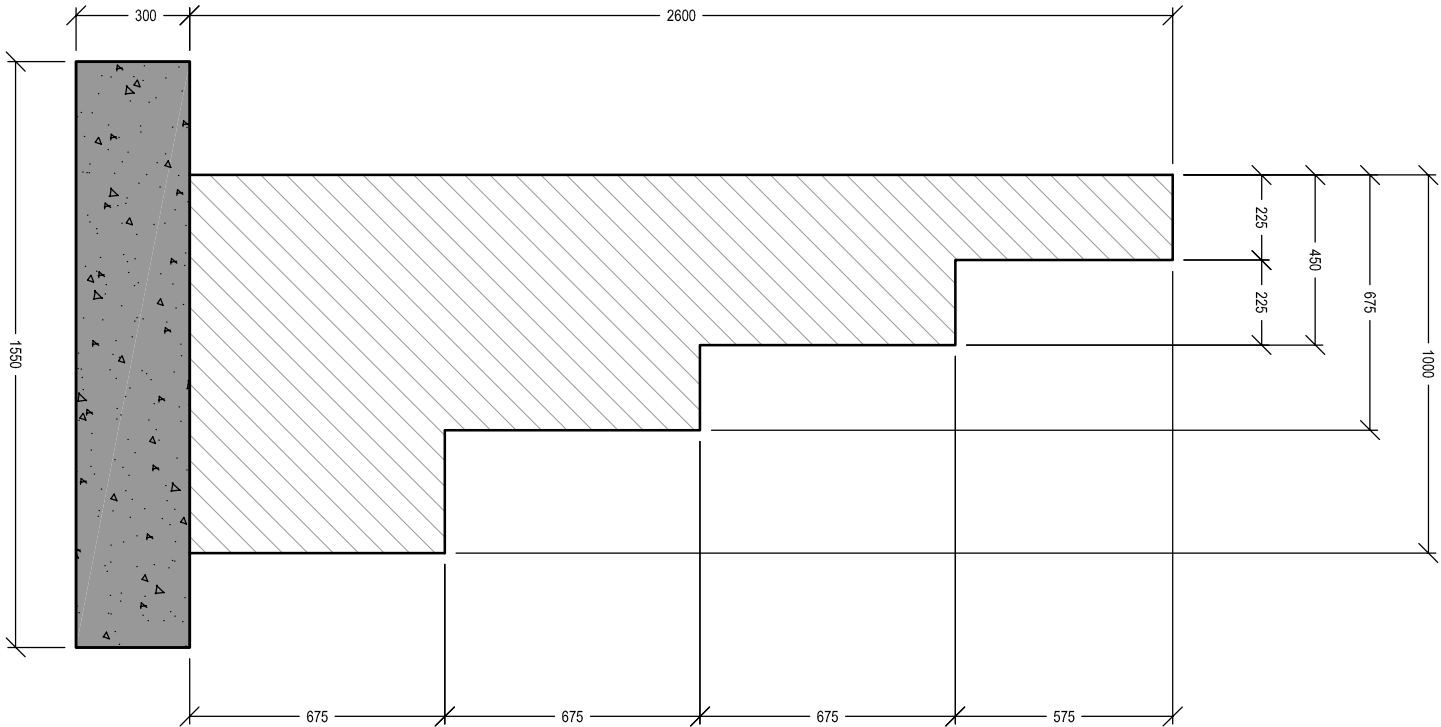


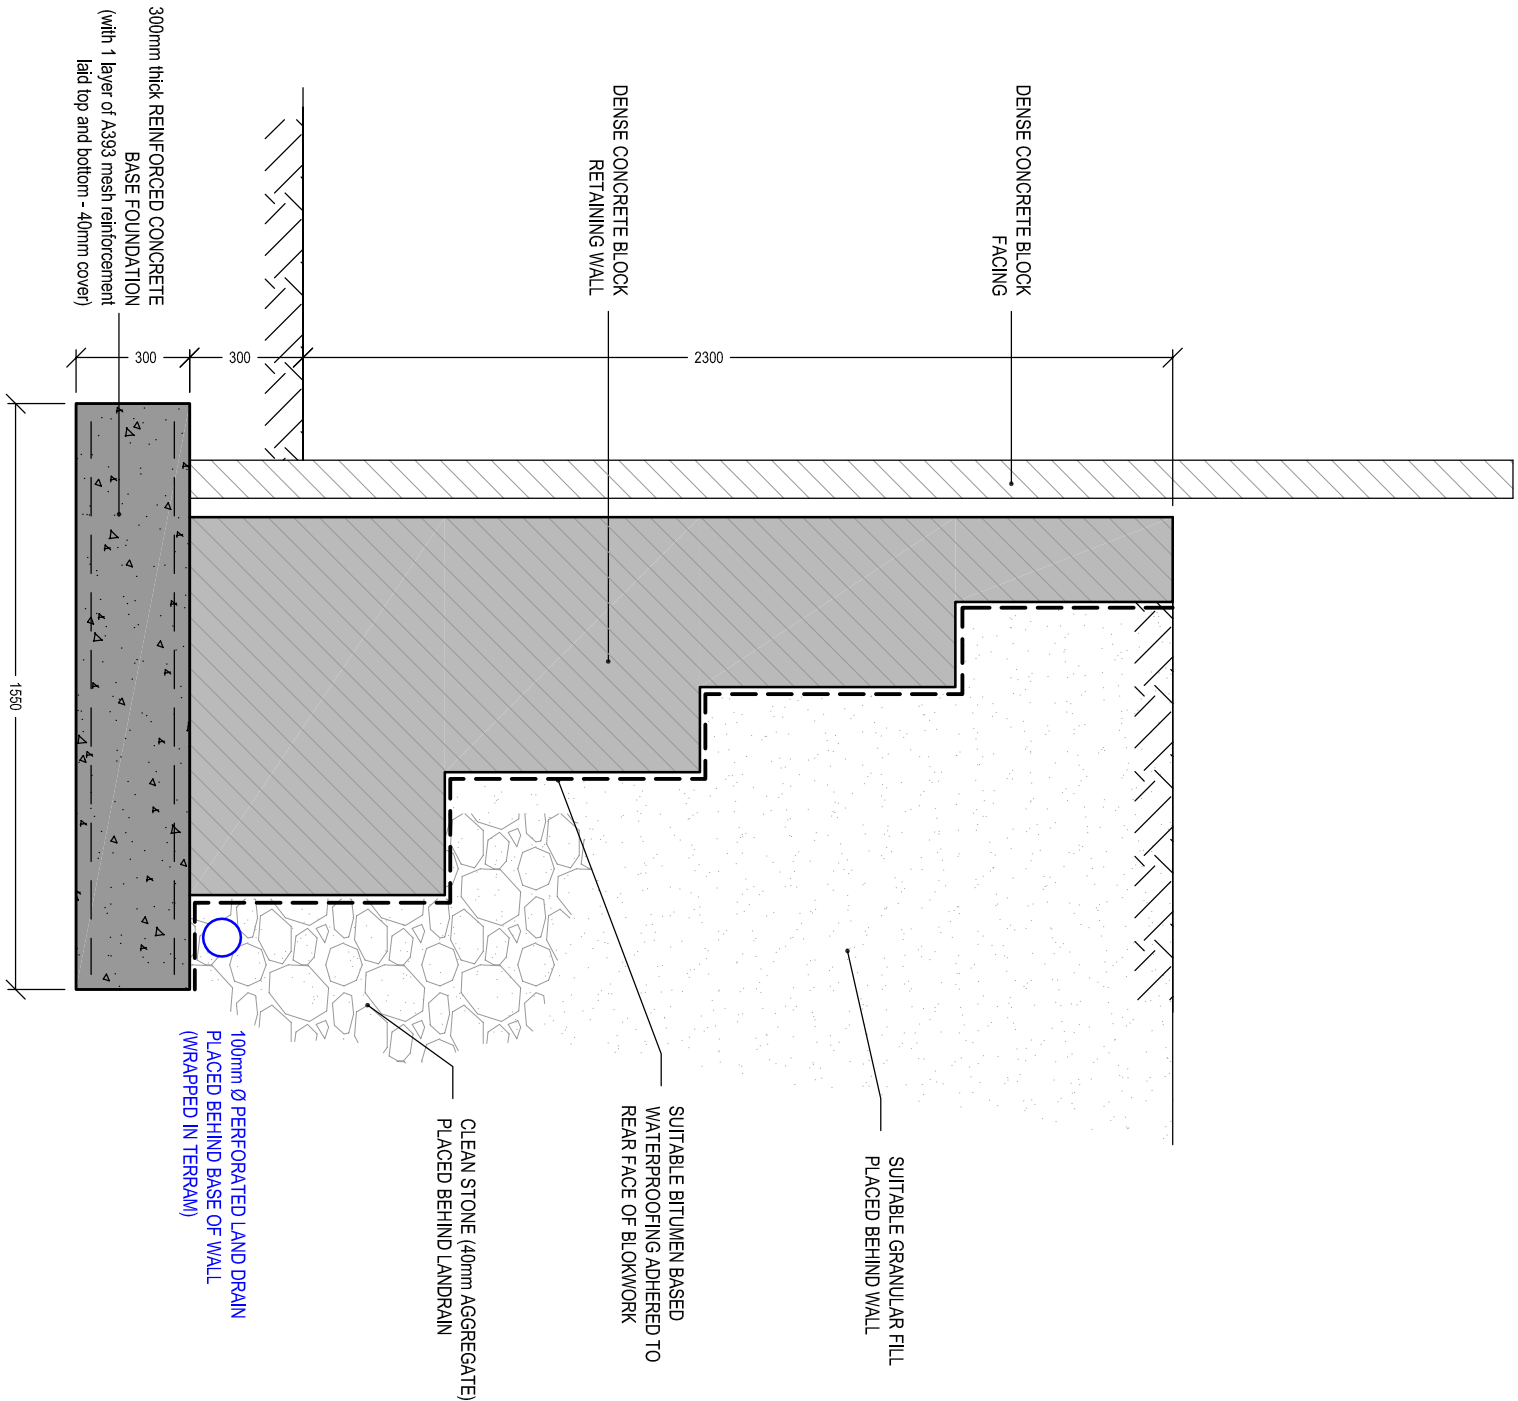

TYPICAL SECTIONS THROUGH RETAINING WALL (2.3m high)

Scale 1:20

Client:			
311 Graig Road Goderir Graig			
Project Title:			
PROPOSED GARDEN RETAINING WALL			
General Notes:			
1. Do not scale from this drawing, take figured dimensions only. 2. Dimensions are in millimeters unless otherwise stated.			
Drawing Issues:			
CONSTRUCTION			
Drawing Title:			
RETAINING WALL DETAILS (2.3m high)			
Drawing No: 001		Revision:	
Date: 24-08-2020		Revised:	
Scale(s): 1:20		Paper Size: A3	
 Cwm Planning & Design Ltd. (Civil, Structural & Architectural)			