

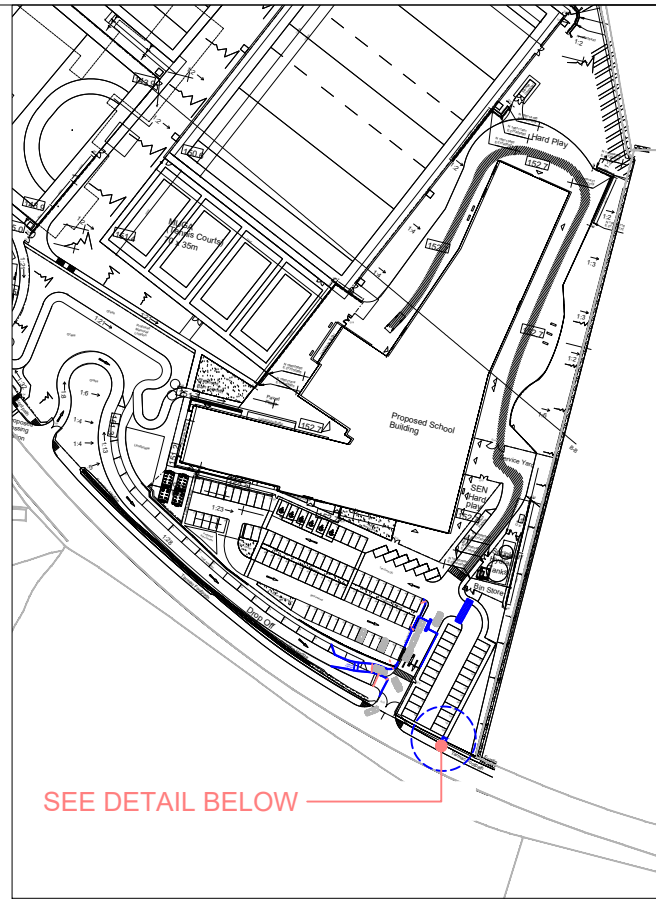


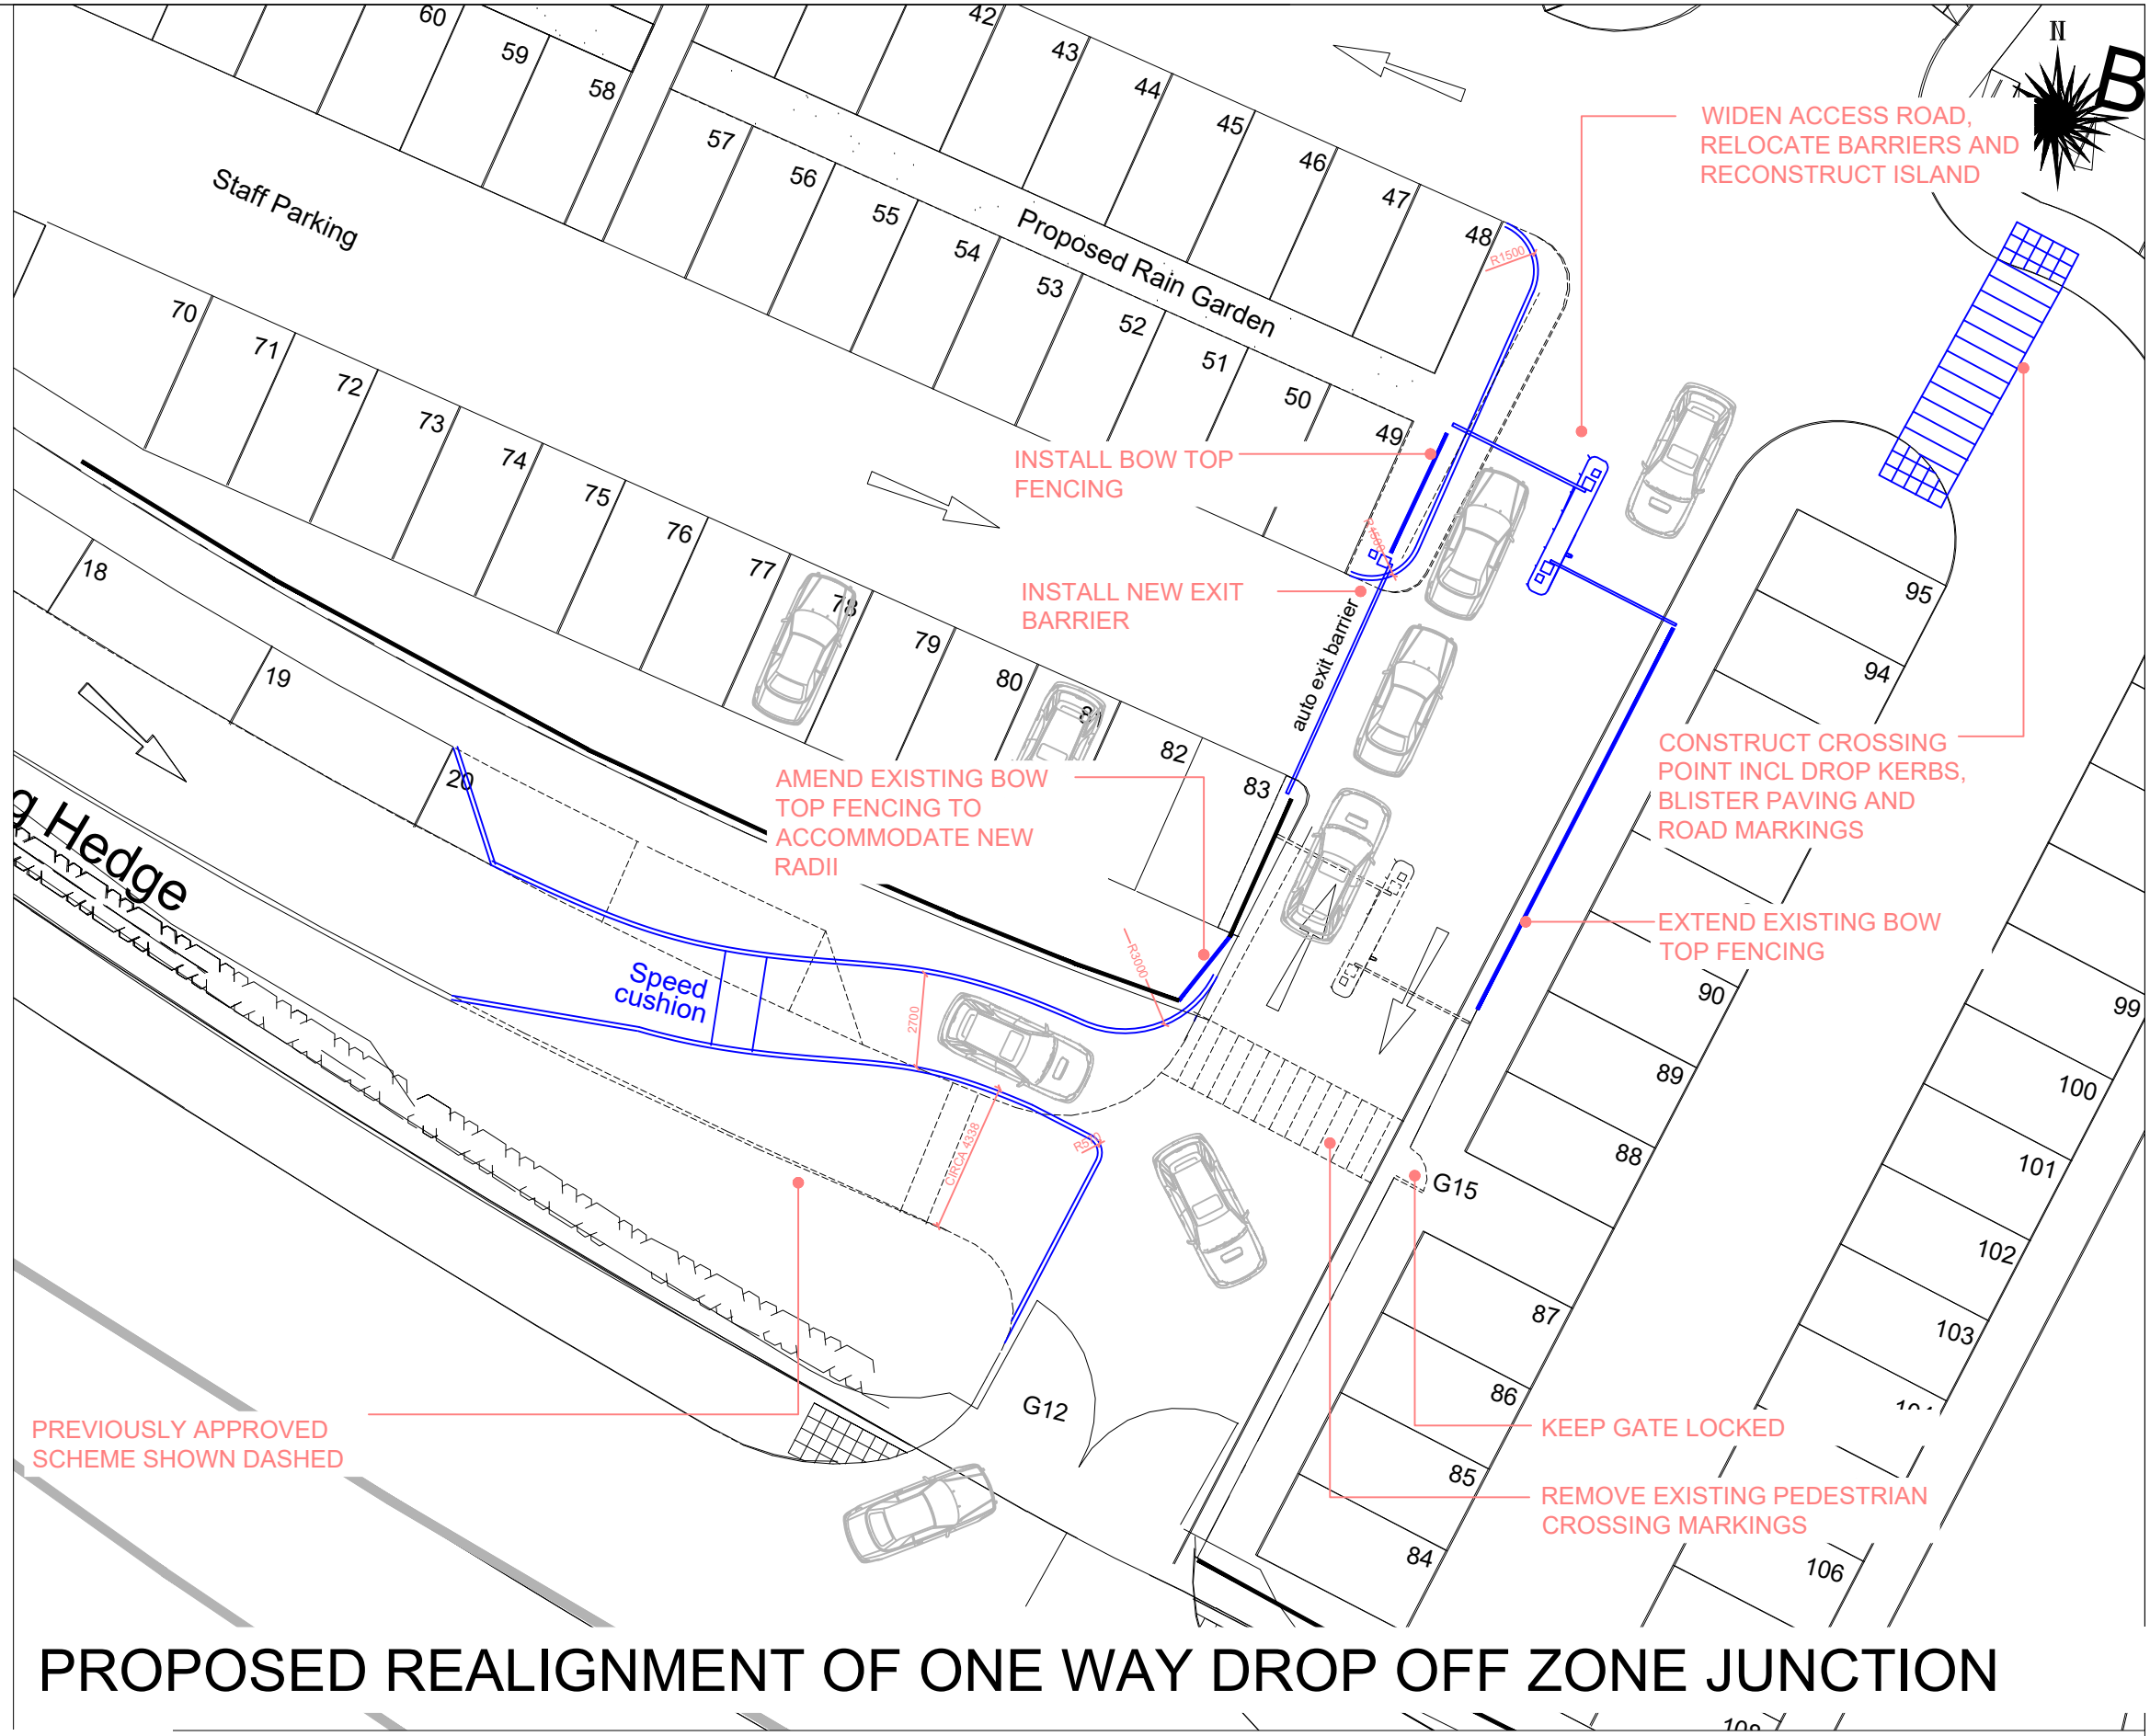

LOCATION PLAN 1:2500

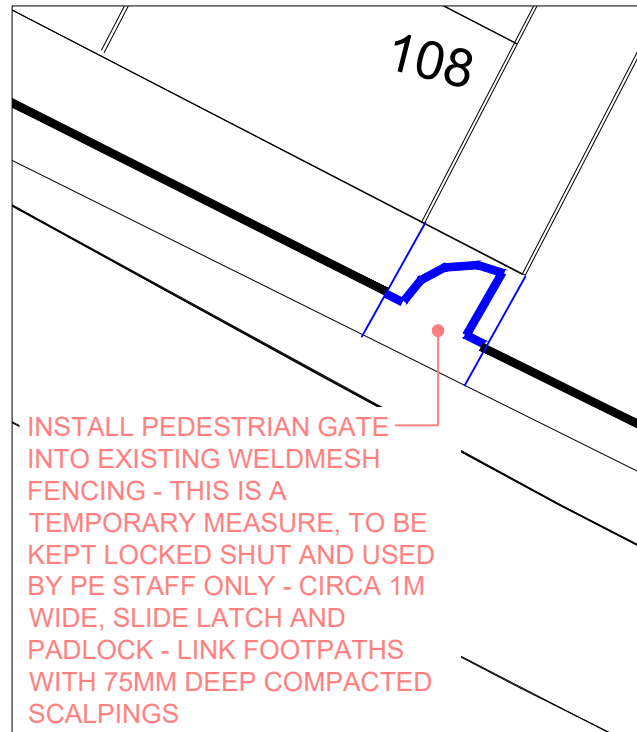

PROPOSED REALIGNMENT OF ONE WAY DROP OFF ZONE JUNCTION