

Superseded

DATE:

25th February 2021

CHECKED:

SCALE:

1:100

A3

DRNG. NO.

JD009

REV.

B

CLIENT

Mr M Pasha

311 Graig Road, Godregrai,

Pontardawe, Swansea,

SA9 2NZ

JOB TITLE

Proposed Domestic extension

at 311 Graig Road, Godregrai,

Pontardawe, Swansea,

SA9 2NZ

DRNG. TITLE


Proposed Elevations

REVISIONS


A - 22/12/2021 - Elevation name added

B - 07/01/2022 - Side elevation revised to reflect 1m set back as per plan


FRONT ELEVATION

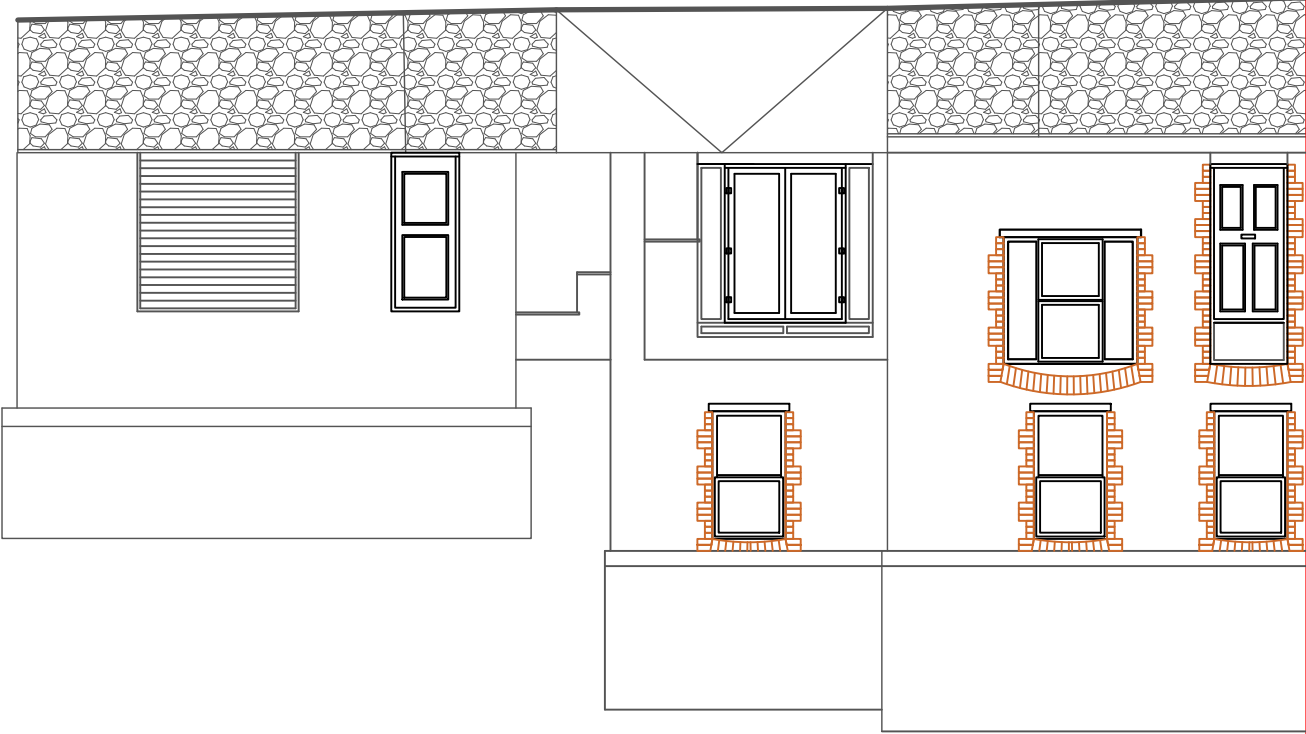

REAR ELEVATION

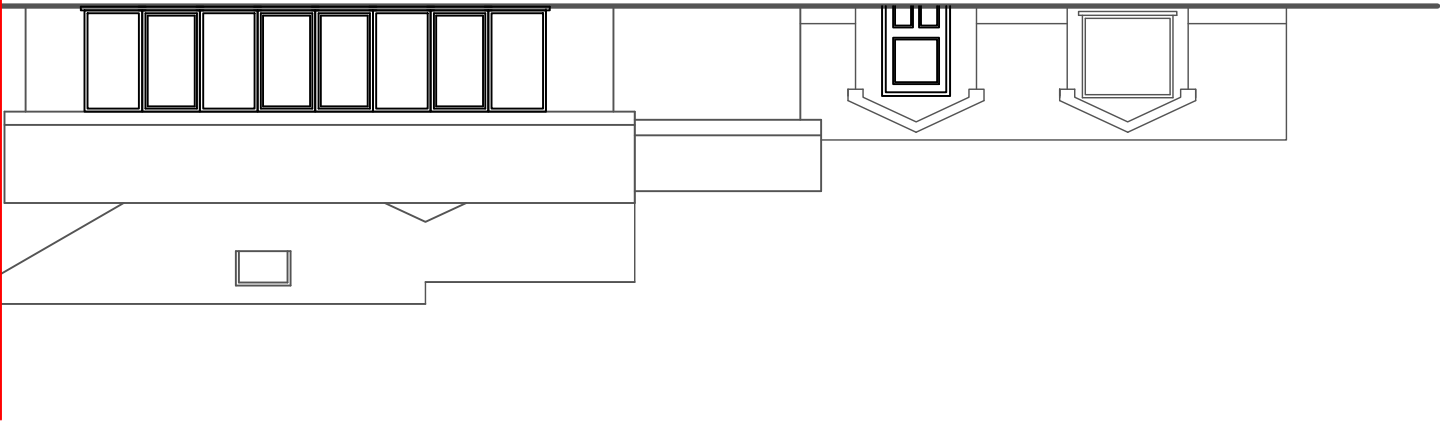

SIDE ELEVATION

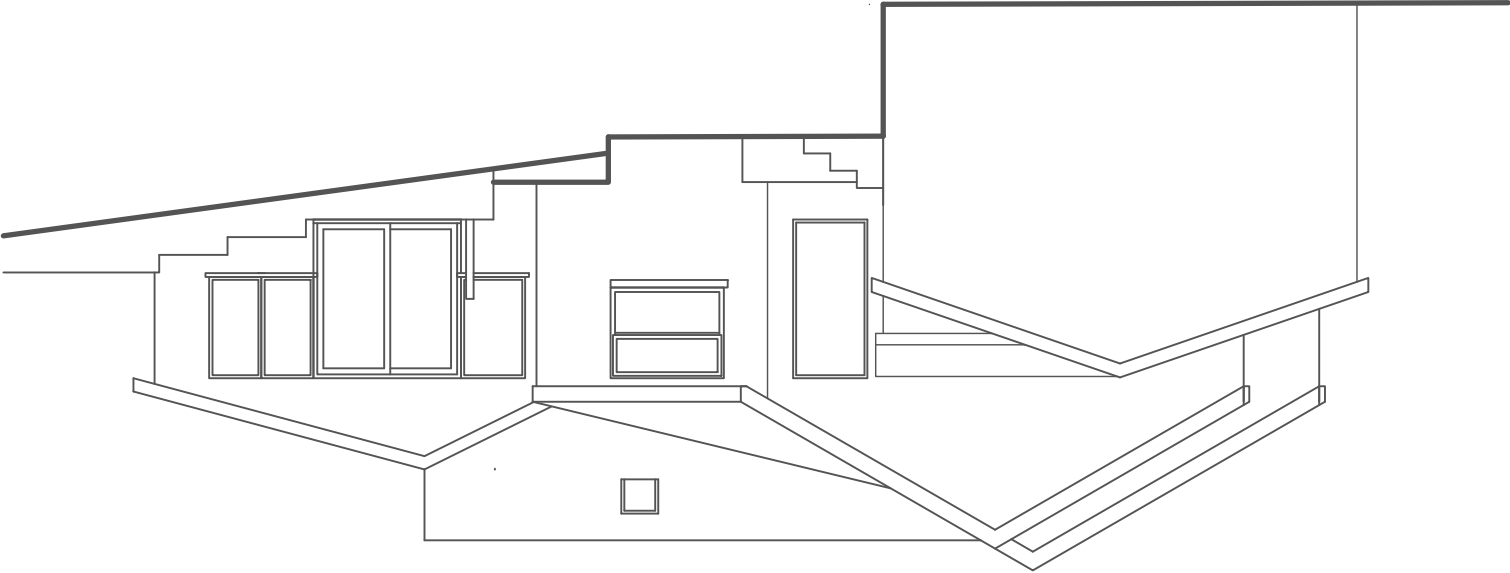

All Dimensions are to

be site checked