



----- Proposed section
 ----- Existing section

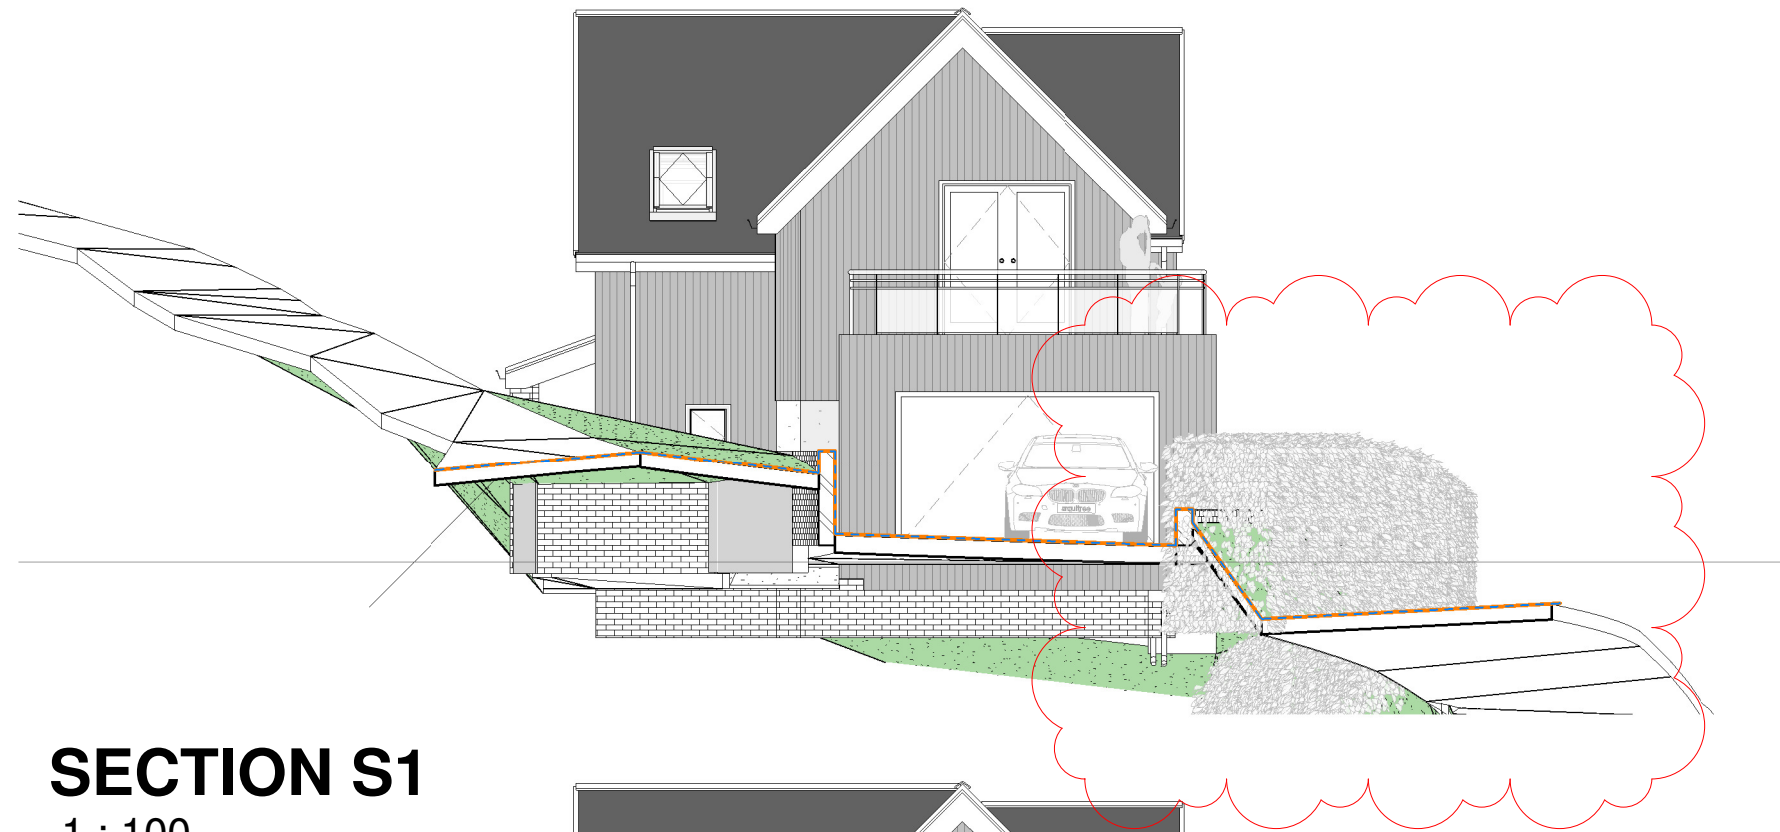

SECTION S1
 1 : 100

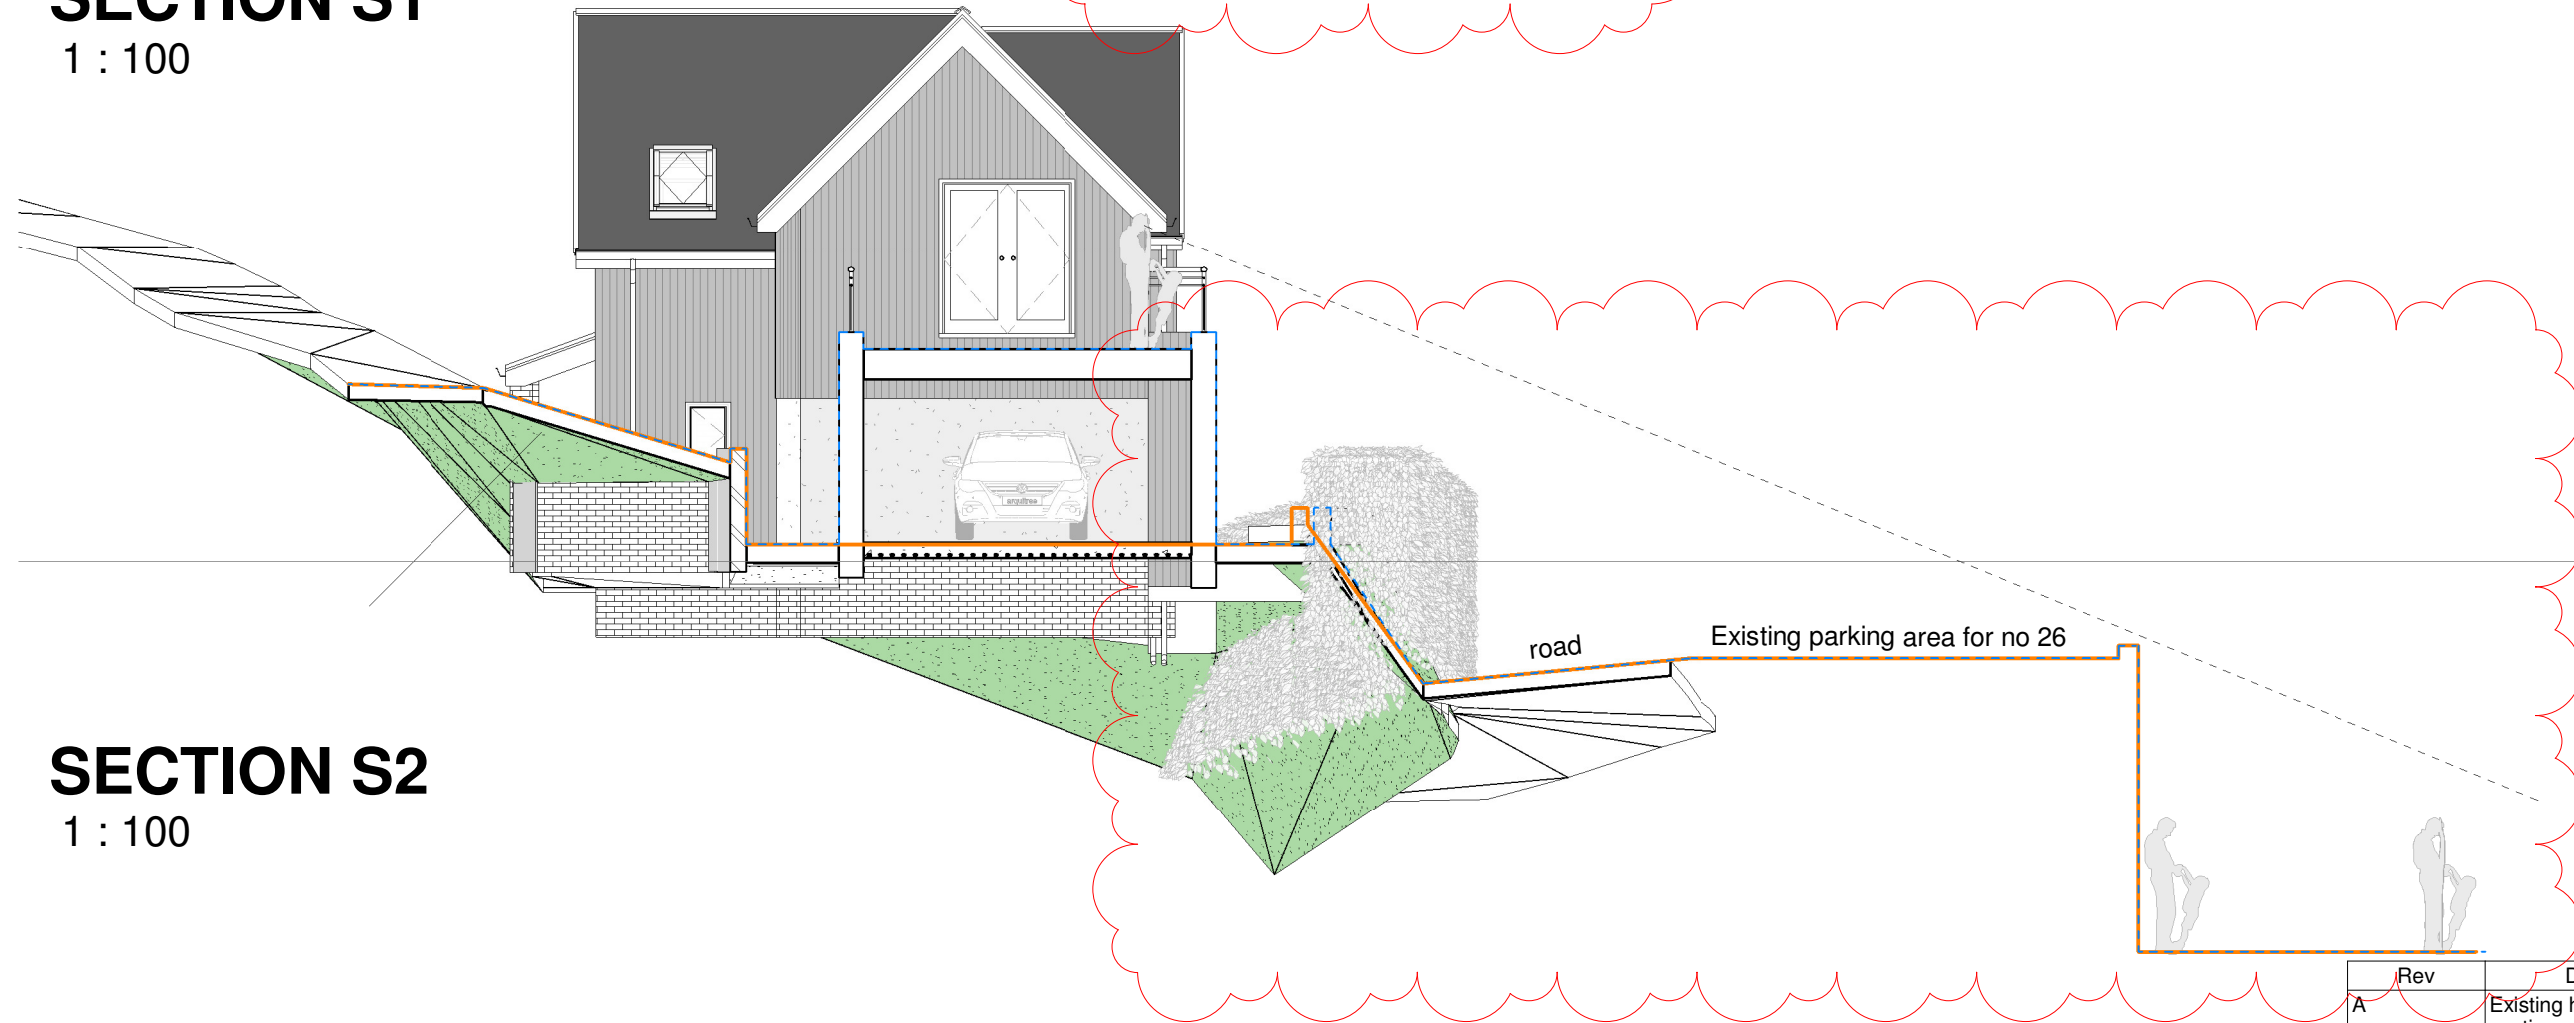

SECTION S2
 1 : 100

Rev	Description	Date
A	Existing hedge added, sections extended / added	10-01-22