




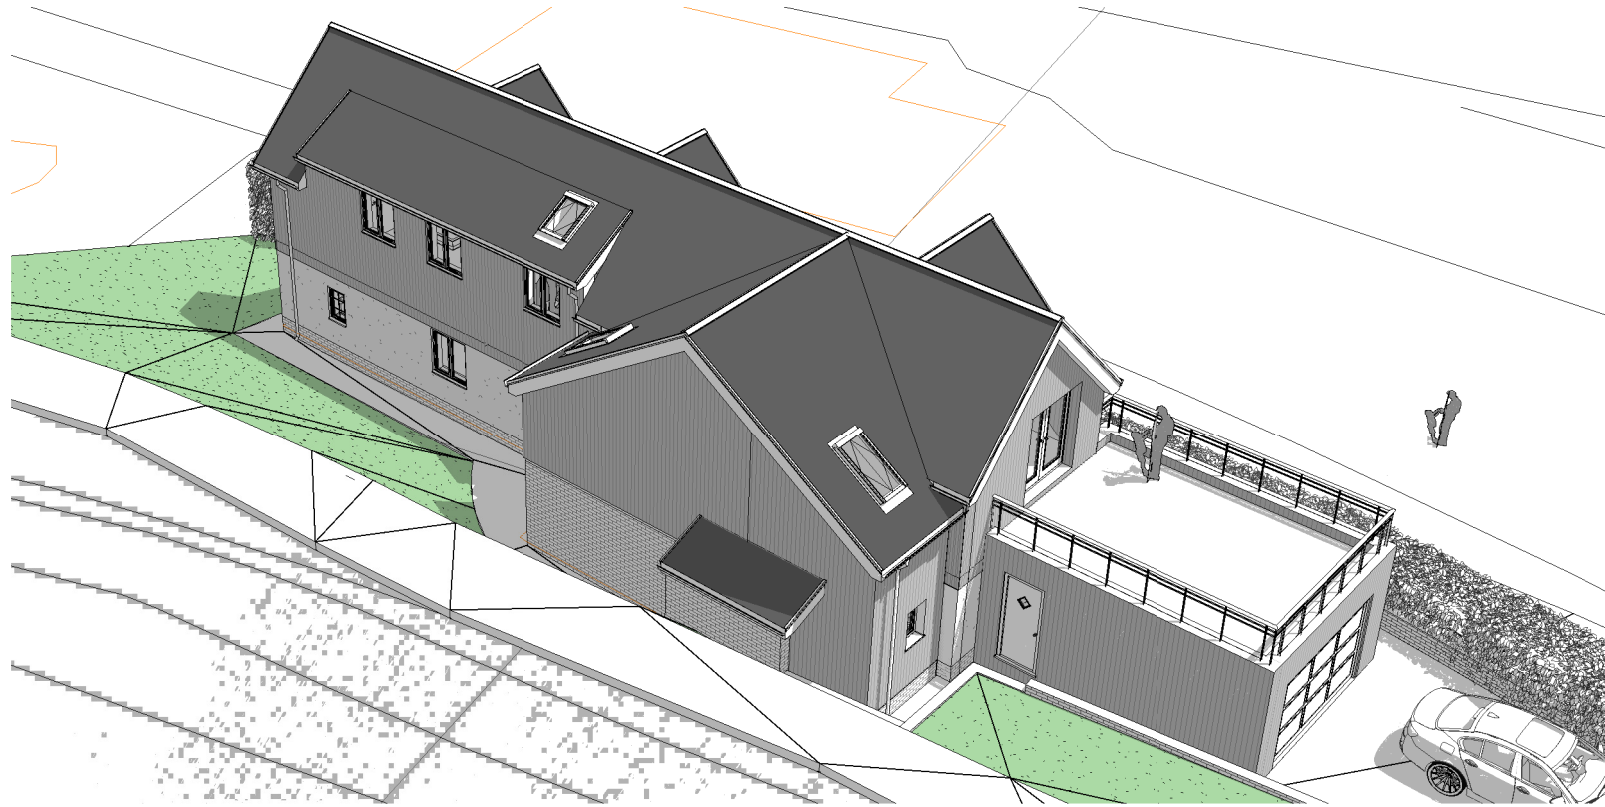


Rear View

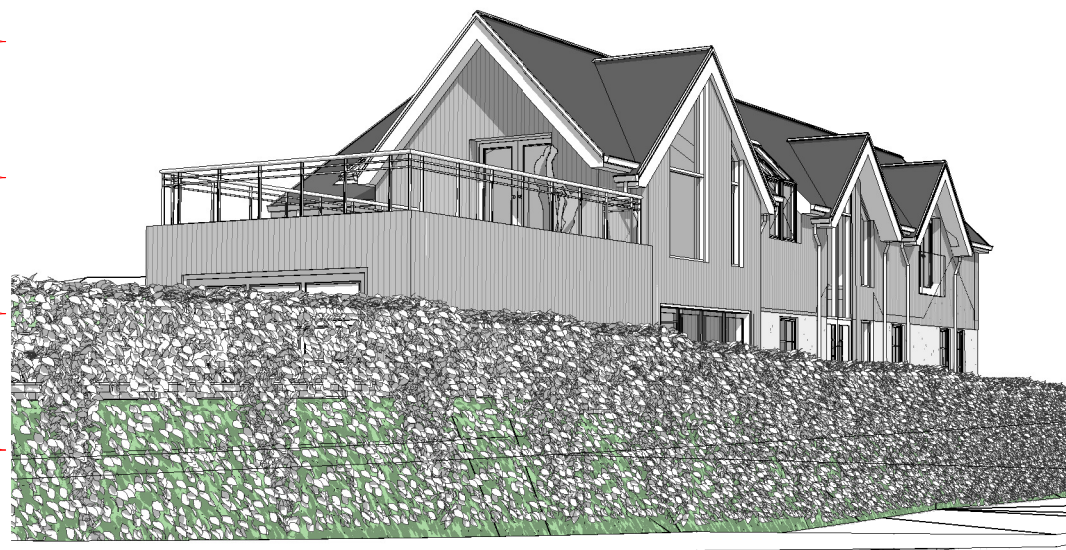

Front View

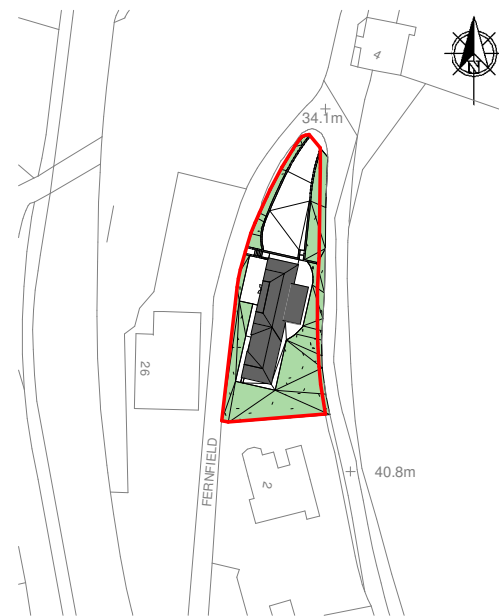

Location Plan
1 : 1250

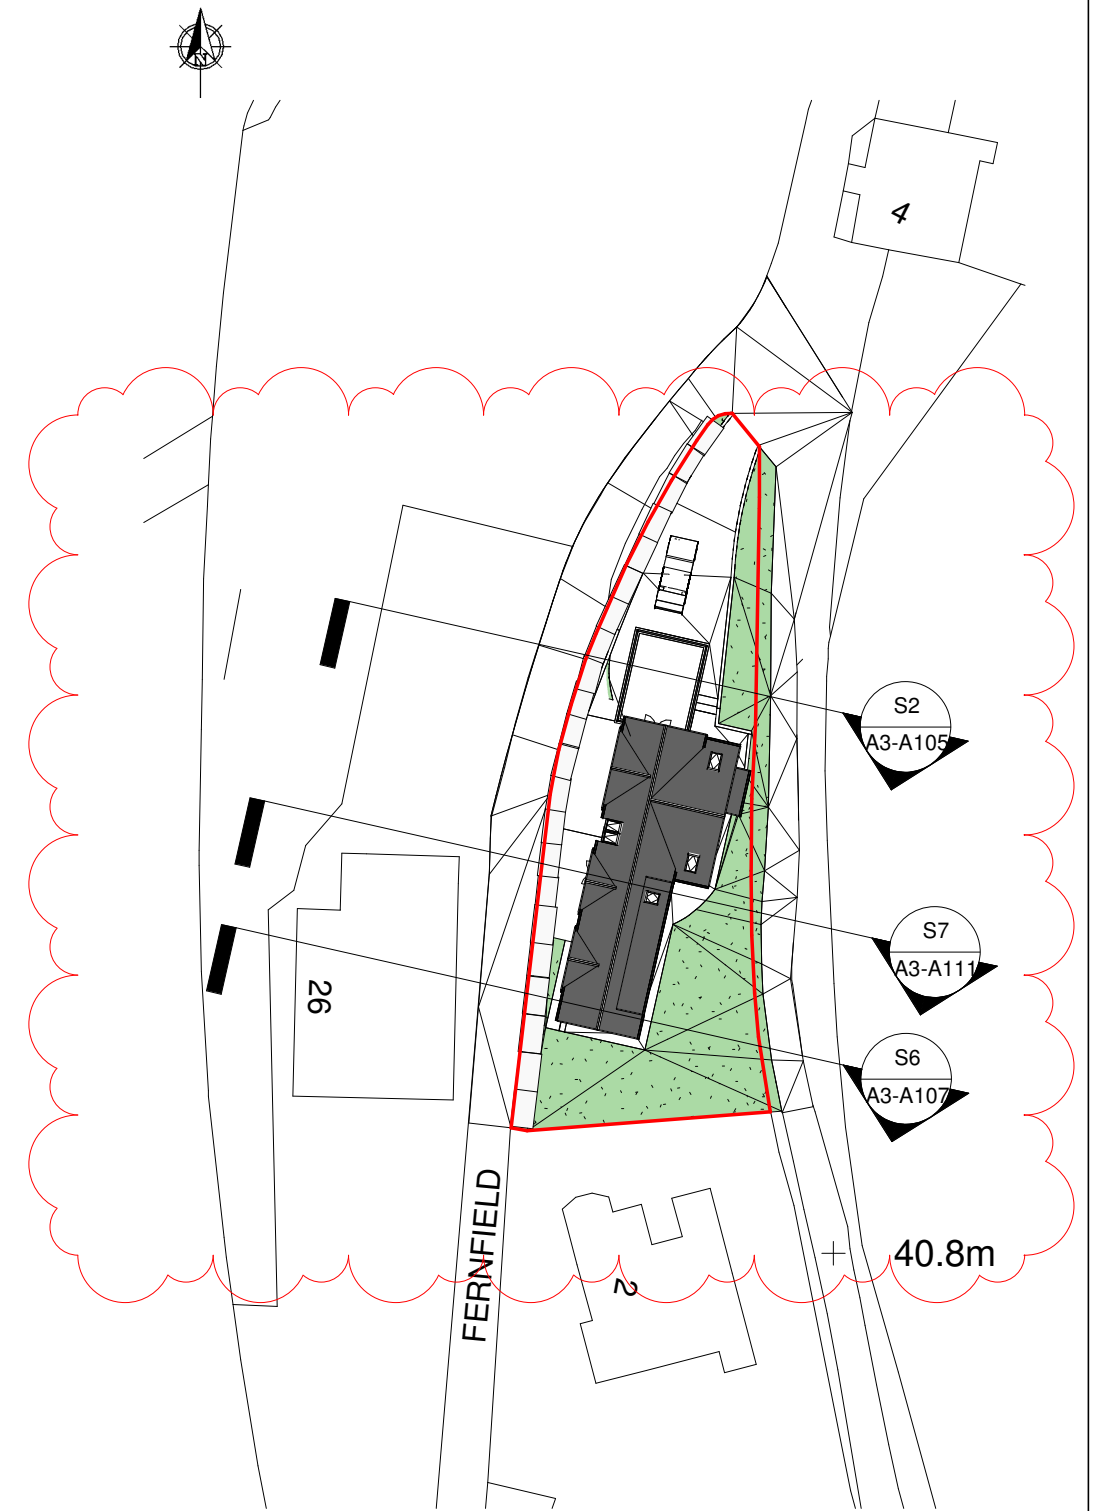

Block Plan
1 : 500

Rev	Description	Date
A	Existing hedge added, sections extended / added	10-01-22