



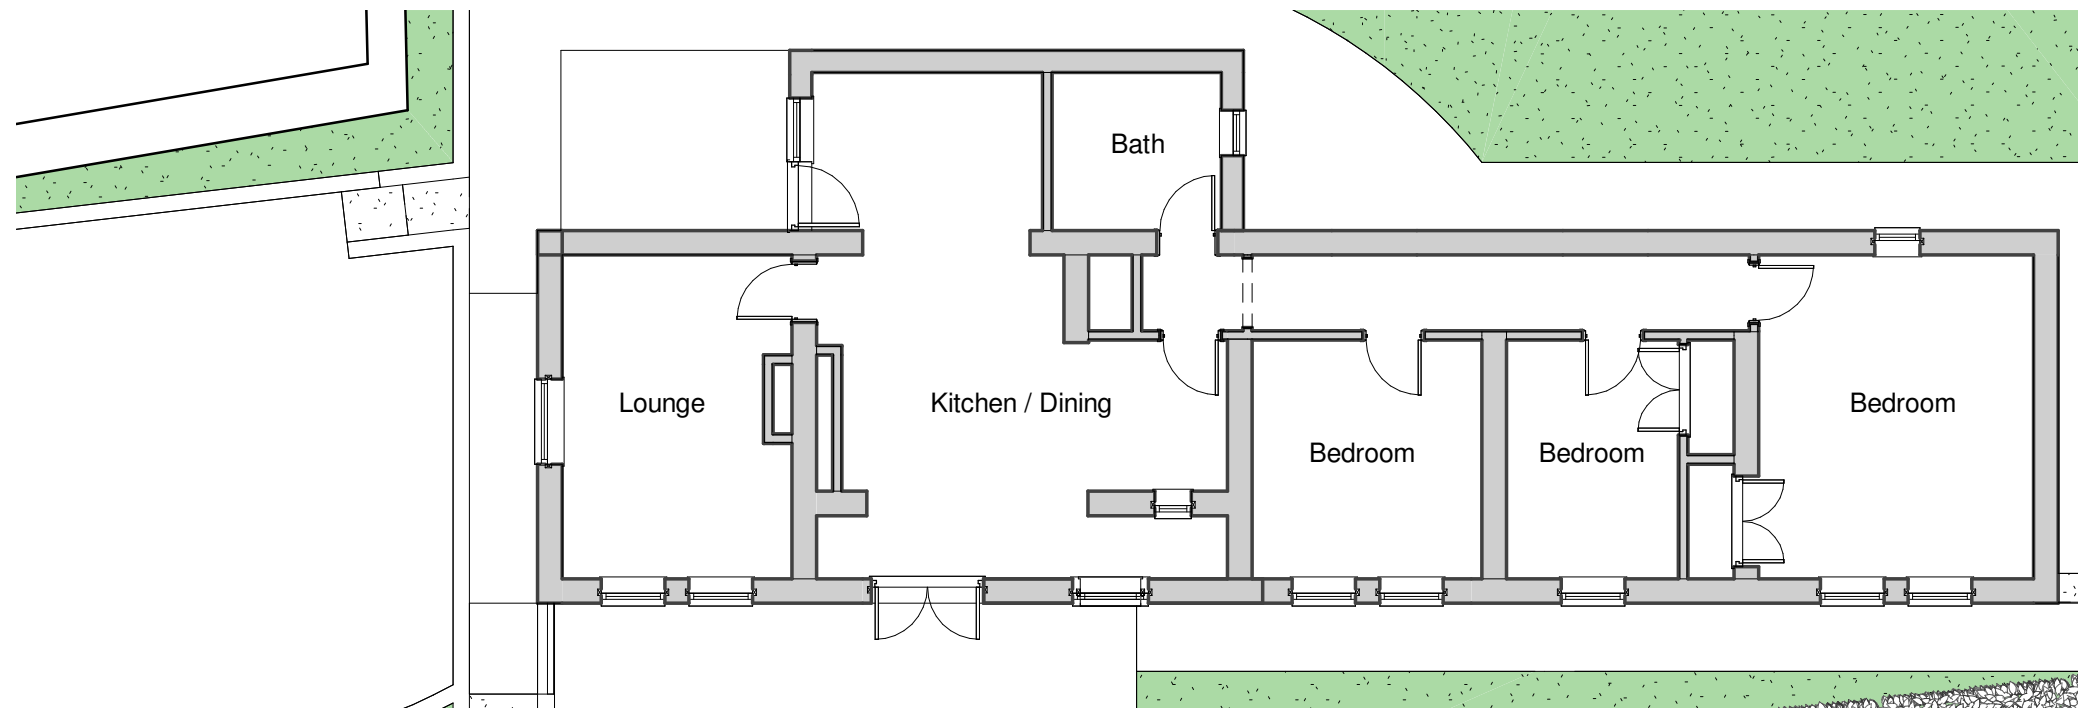

Existing Ground Floor

1 : 100

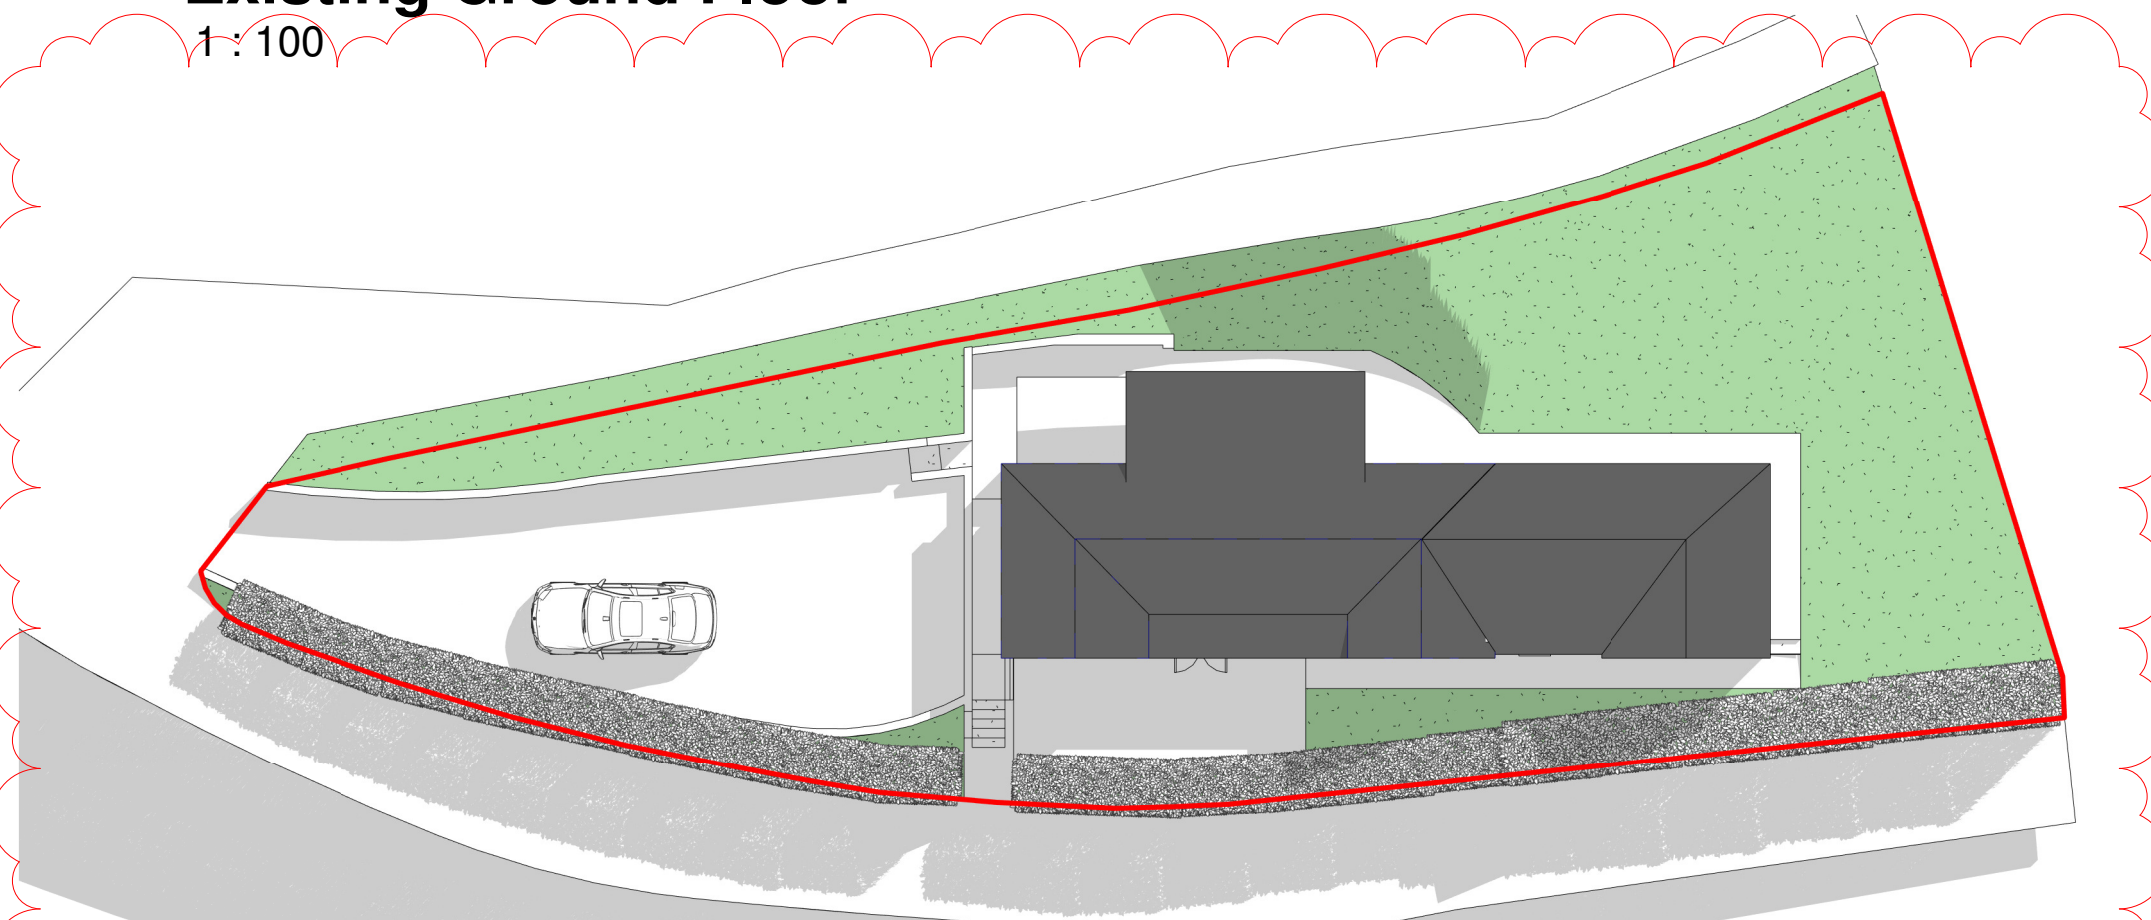

Existing Roof Plan

1 : 200

Rev	Description	Date
C	Existing hedge added, sections extended / added	10-01-22