





Existing Front Elevation
1 : 100

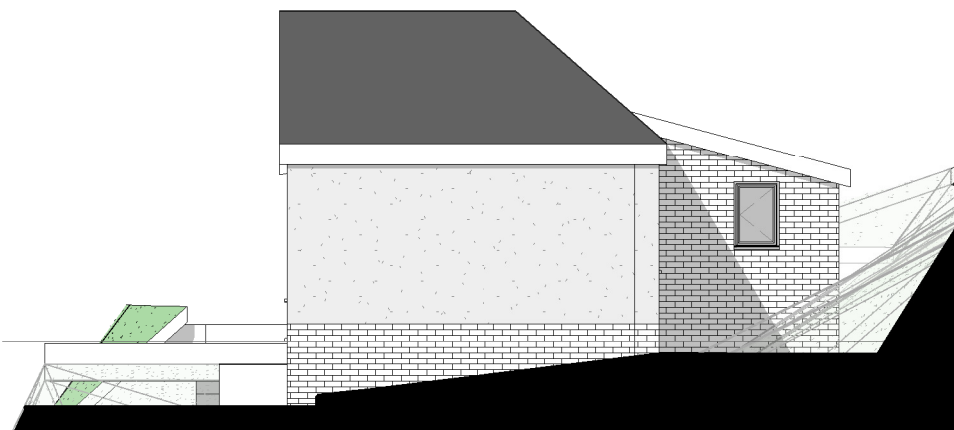

Existing Right Elevation
1 : 100



Existing Left Elevation
1 : 100

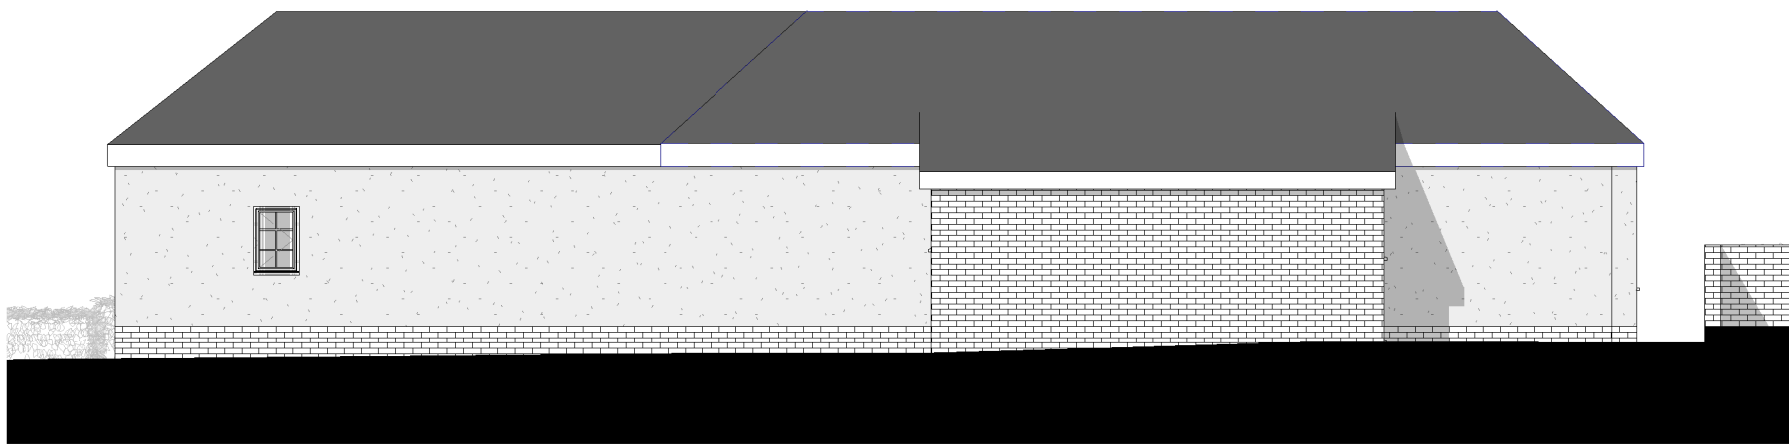

Existing Rear Elevation
1 : 100

Rev	Description	Date
A	Door and window added	04-01-22
B	Existing hedge added, sections extended / added	10-01-22