



----- Proposed section
----- Existing section

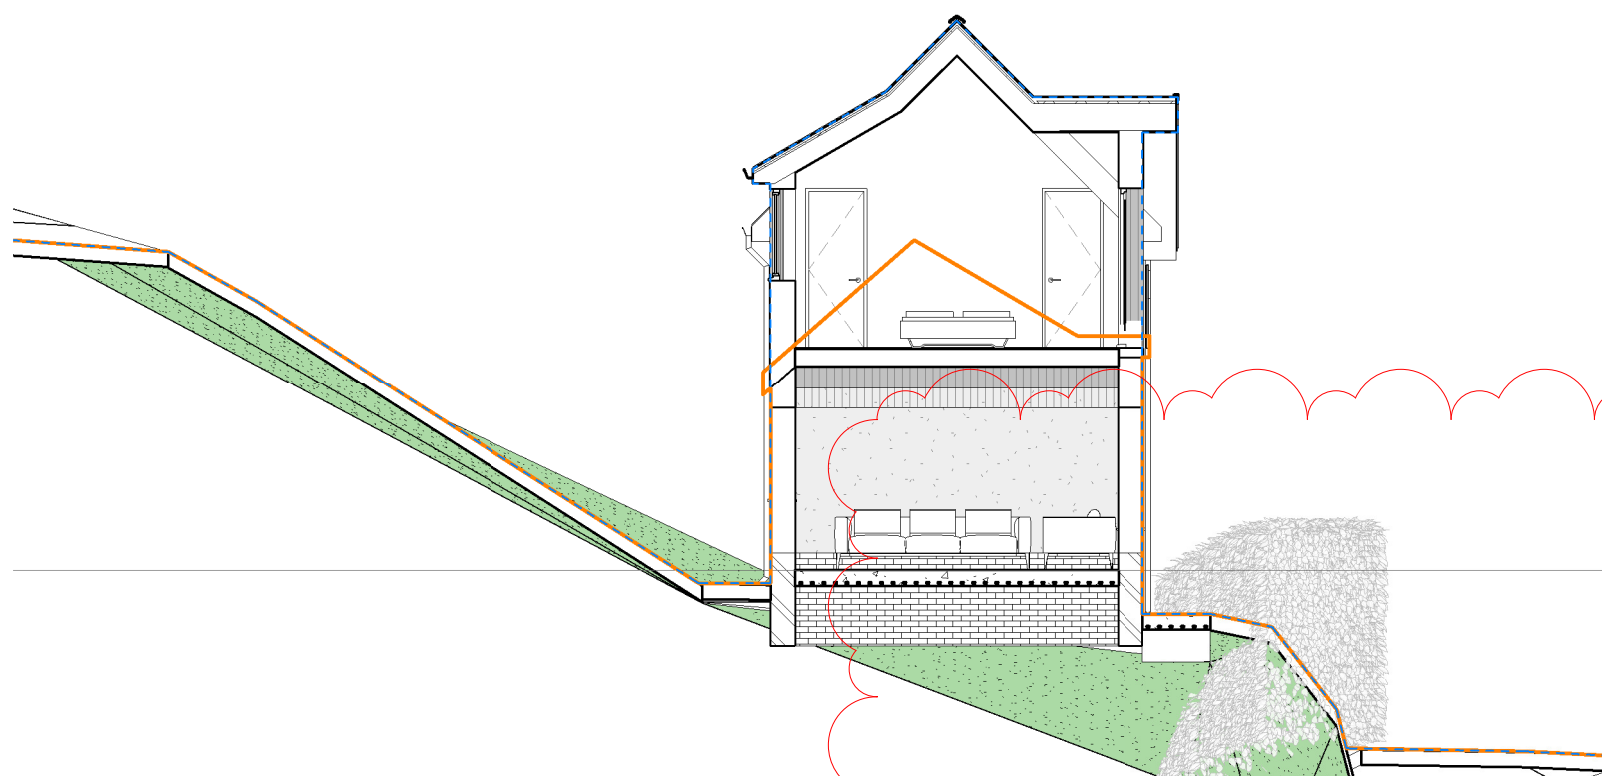

SECTION S5
1 : 100

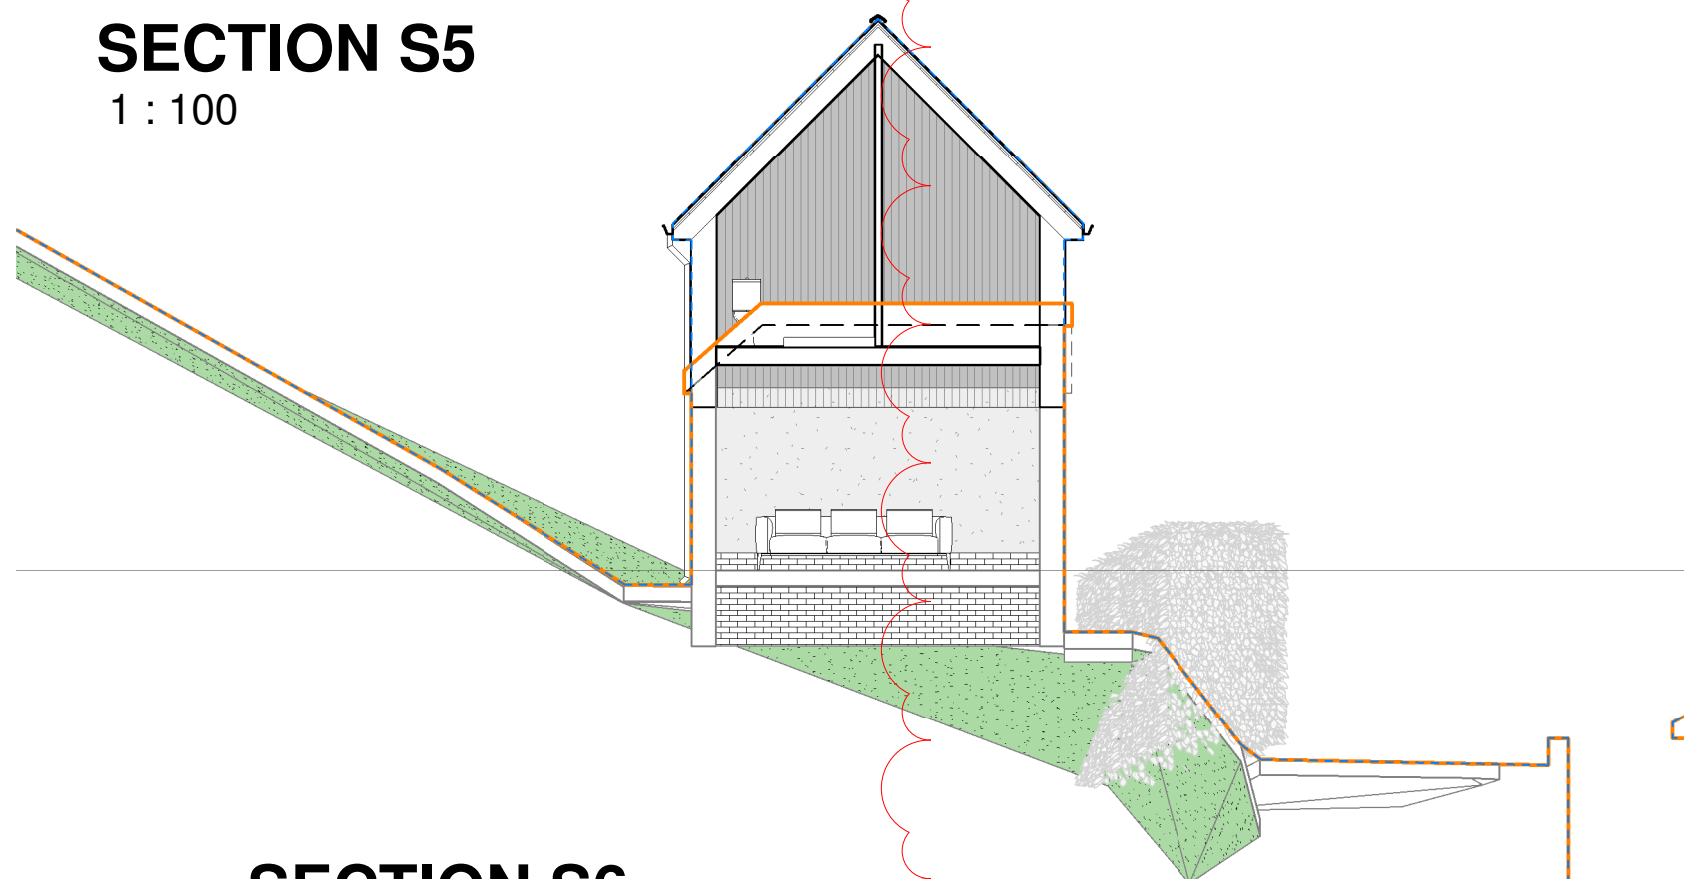

SECTION S6
1 : 100

Rev	Description	Date
A	Existing hedge added, sections extended / added	10-01-22