



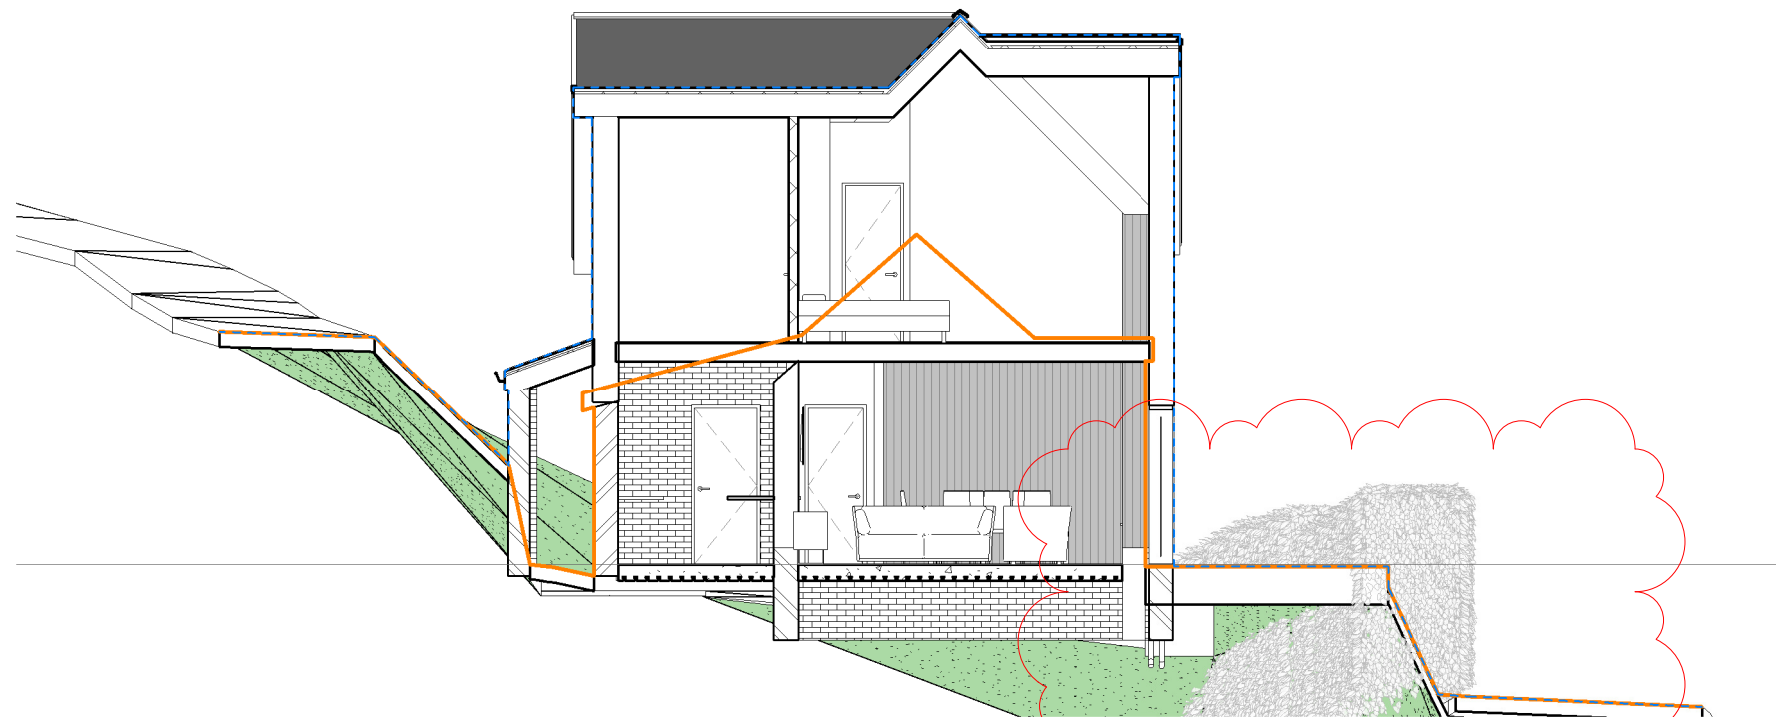

SECTION S3
1 : 100

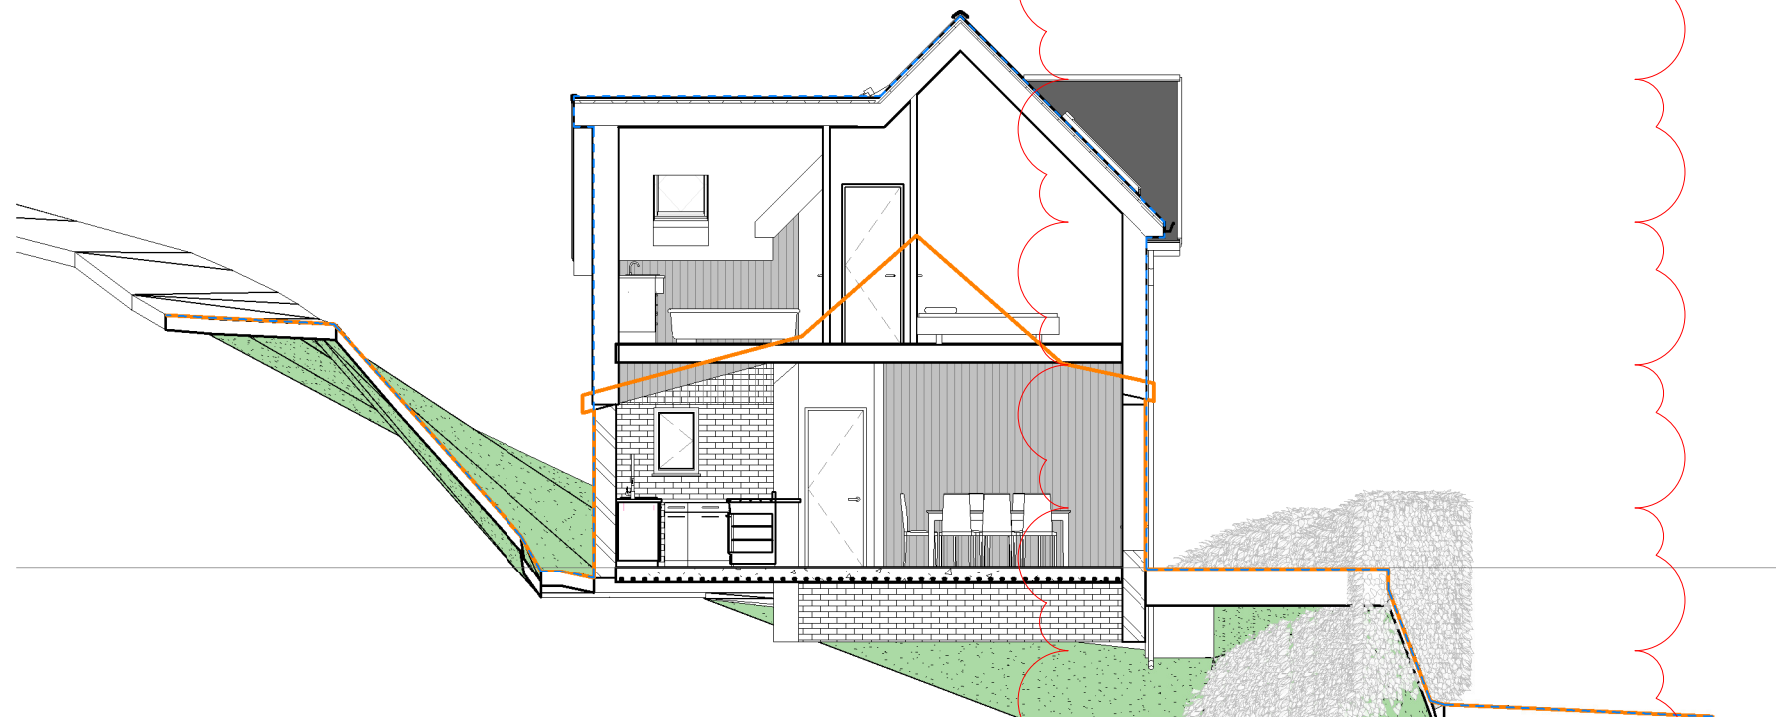

SECTION S4
1 : 100

----- Proposed section
----- Existing section

Rev	Description	Date
A	Existing hedge added, sections extended / added	10-01-22