



Existing Site

1 : 200

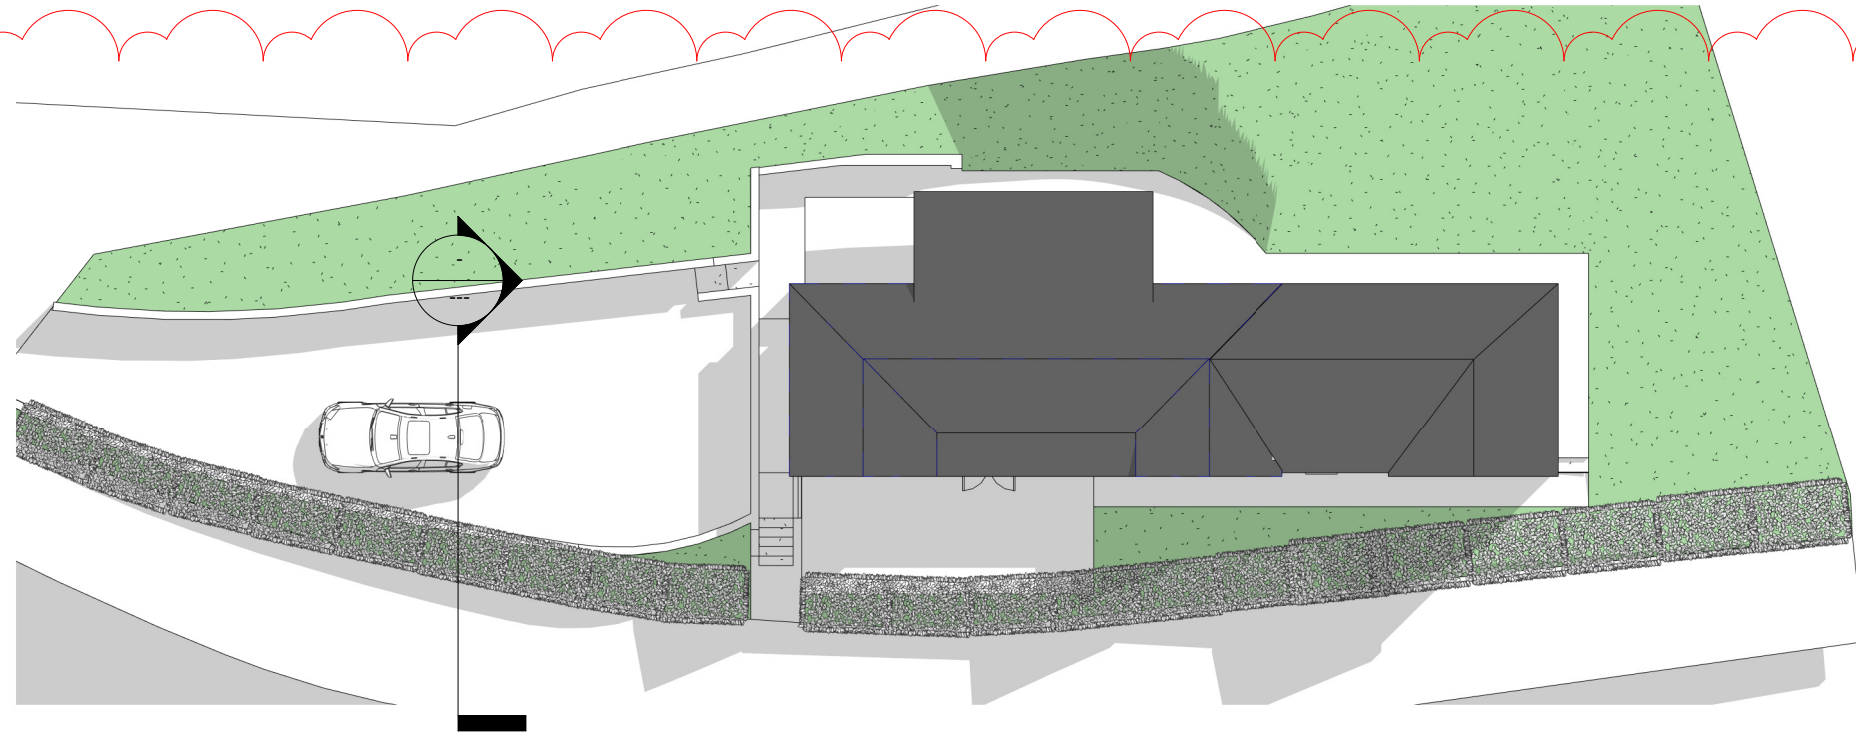

Rear wall of ground floor porch pop out will be required to be retaining. Height of retained works circa 1.3m - refer to Section S3 on drawing A3-A106

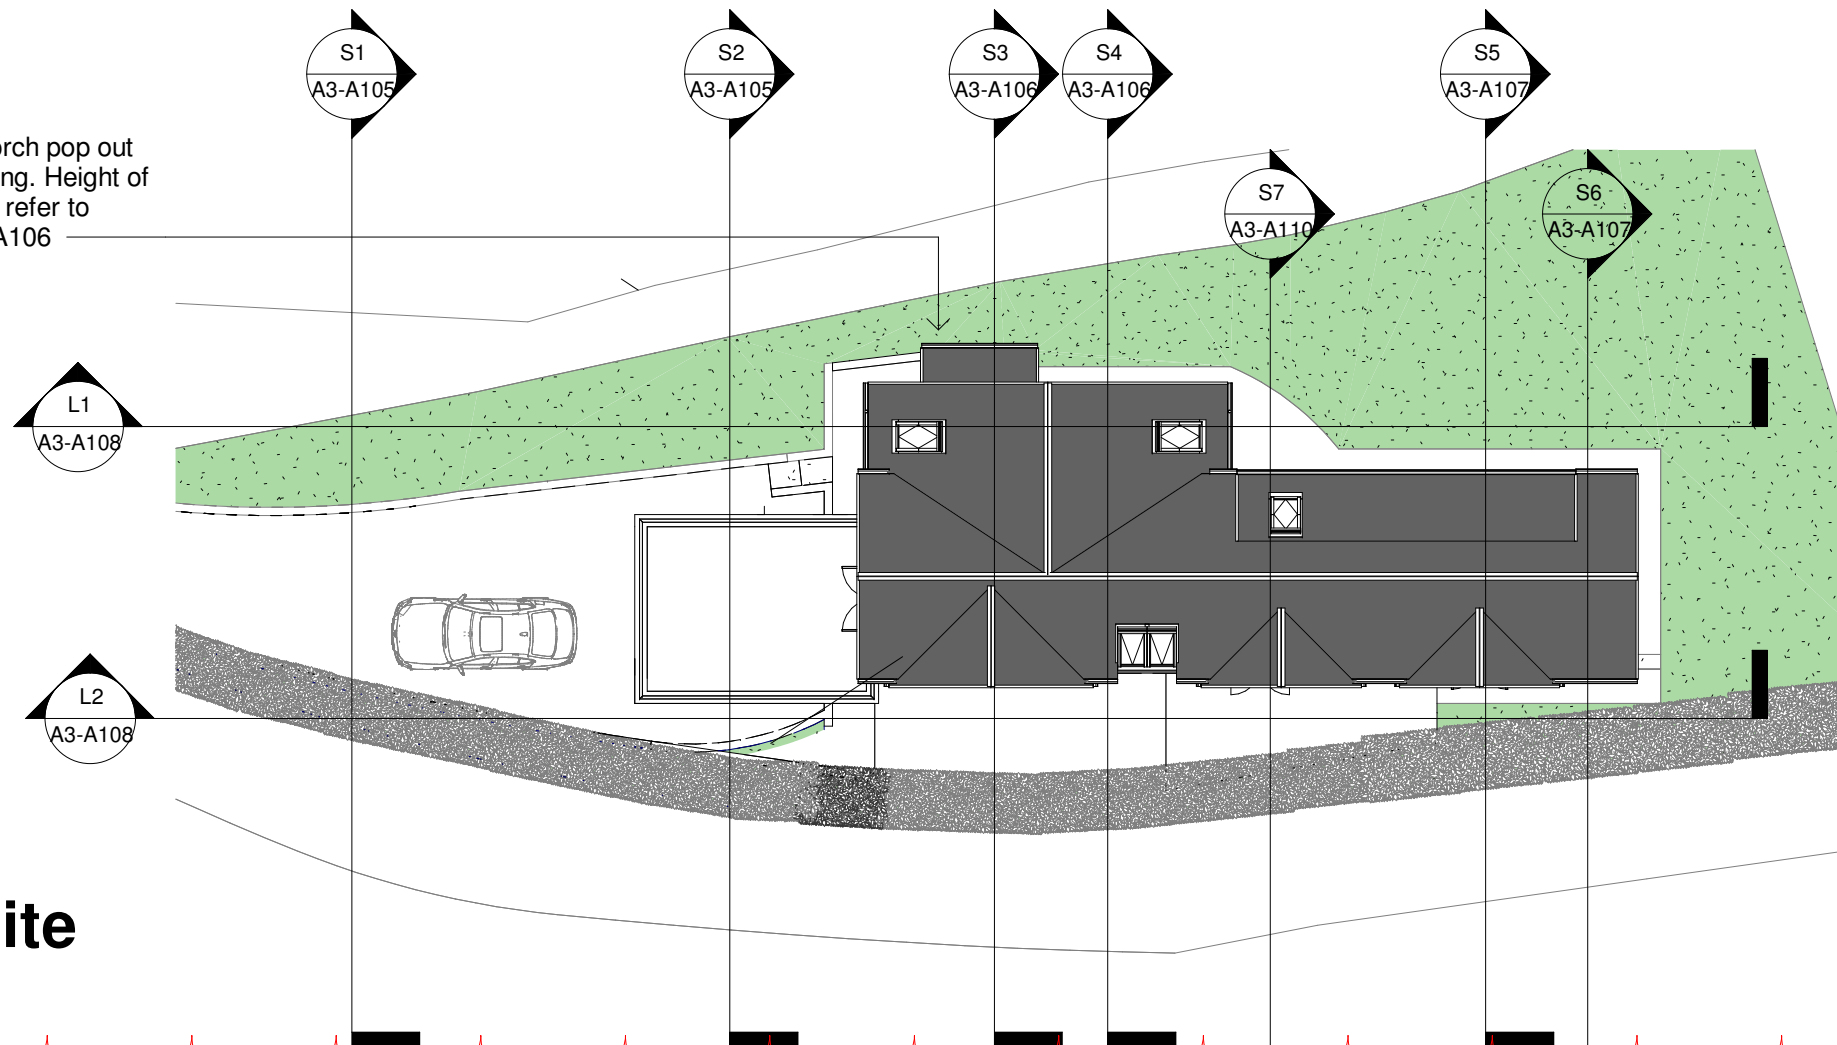

Proposed Site

1 : 200

Rev	Description	Date
A	Existing hedge added, sections extended / added	10-01-22