


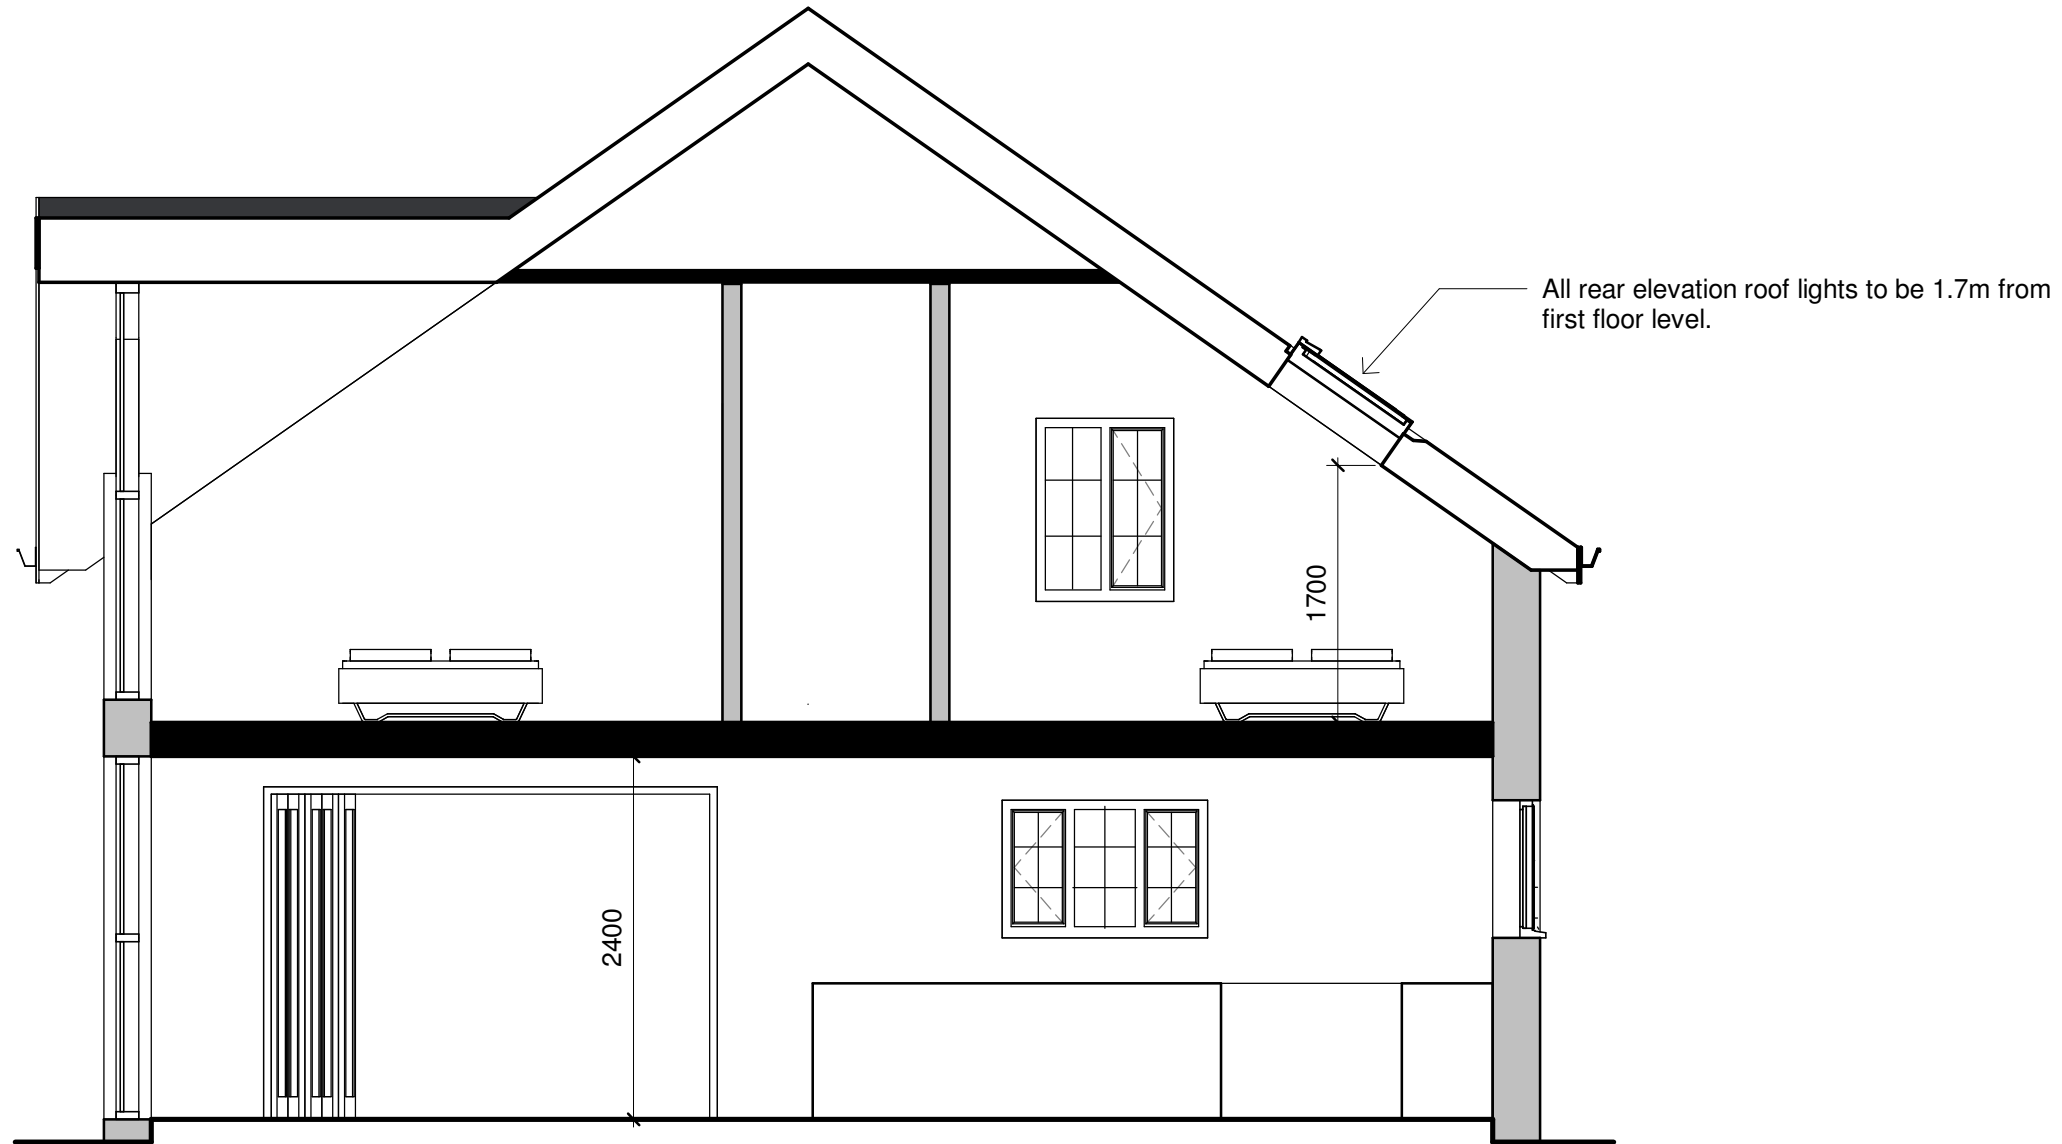

NOTES:



DRAWING STATUS

Planning

PROJECT

New Build Dwelling, 5 Park Row,
Cwmavon

TITLE

Section - Condition 5

CLIENT

Delyth Rees

DRAWN BY
Gareth Owen

DATE
10.01.22

SCALE (@A3)
1 : 50

PROJECT NO.
GOCD DR01

DRAWING NO.
B003

REV
P1

GO CONCEPT DESIGNS LTD, 9 DARWIN RD, PORT TALBOT, SA12 6BT
gareth@goconceptdesigns.co.uk adriana@goconceptdesigns.co.uk

1

Section - Condition 5

1 : 50