


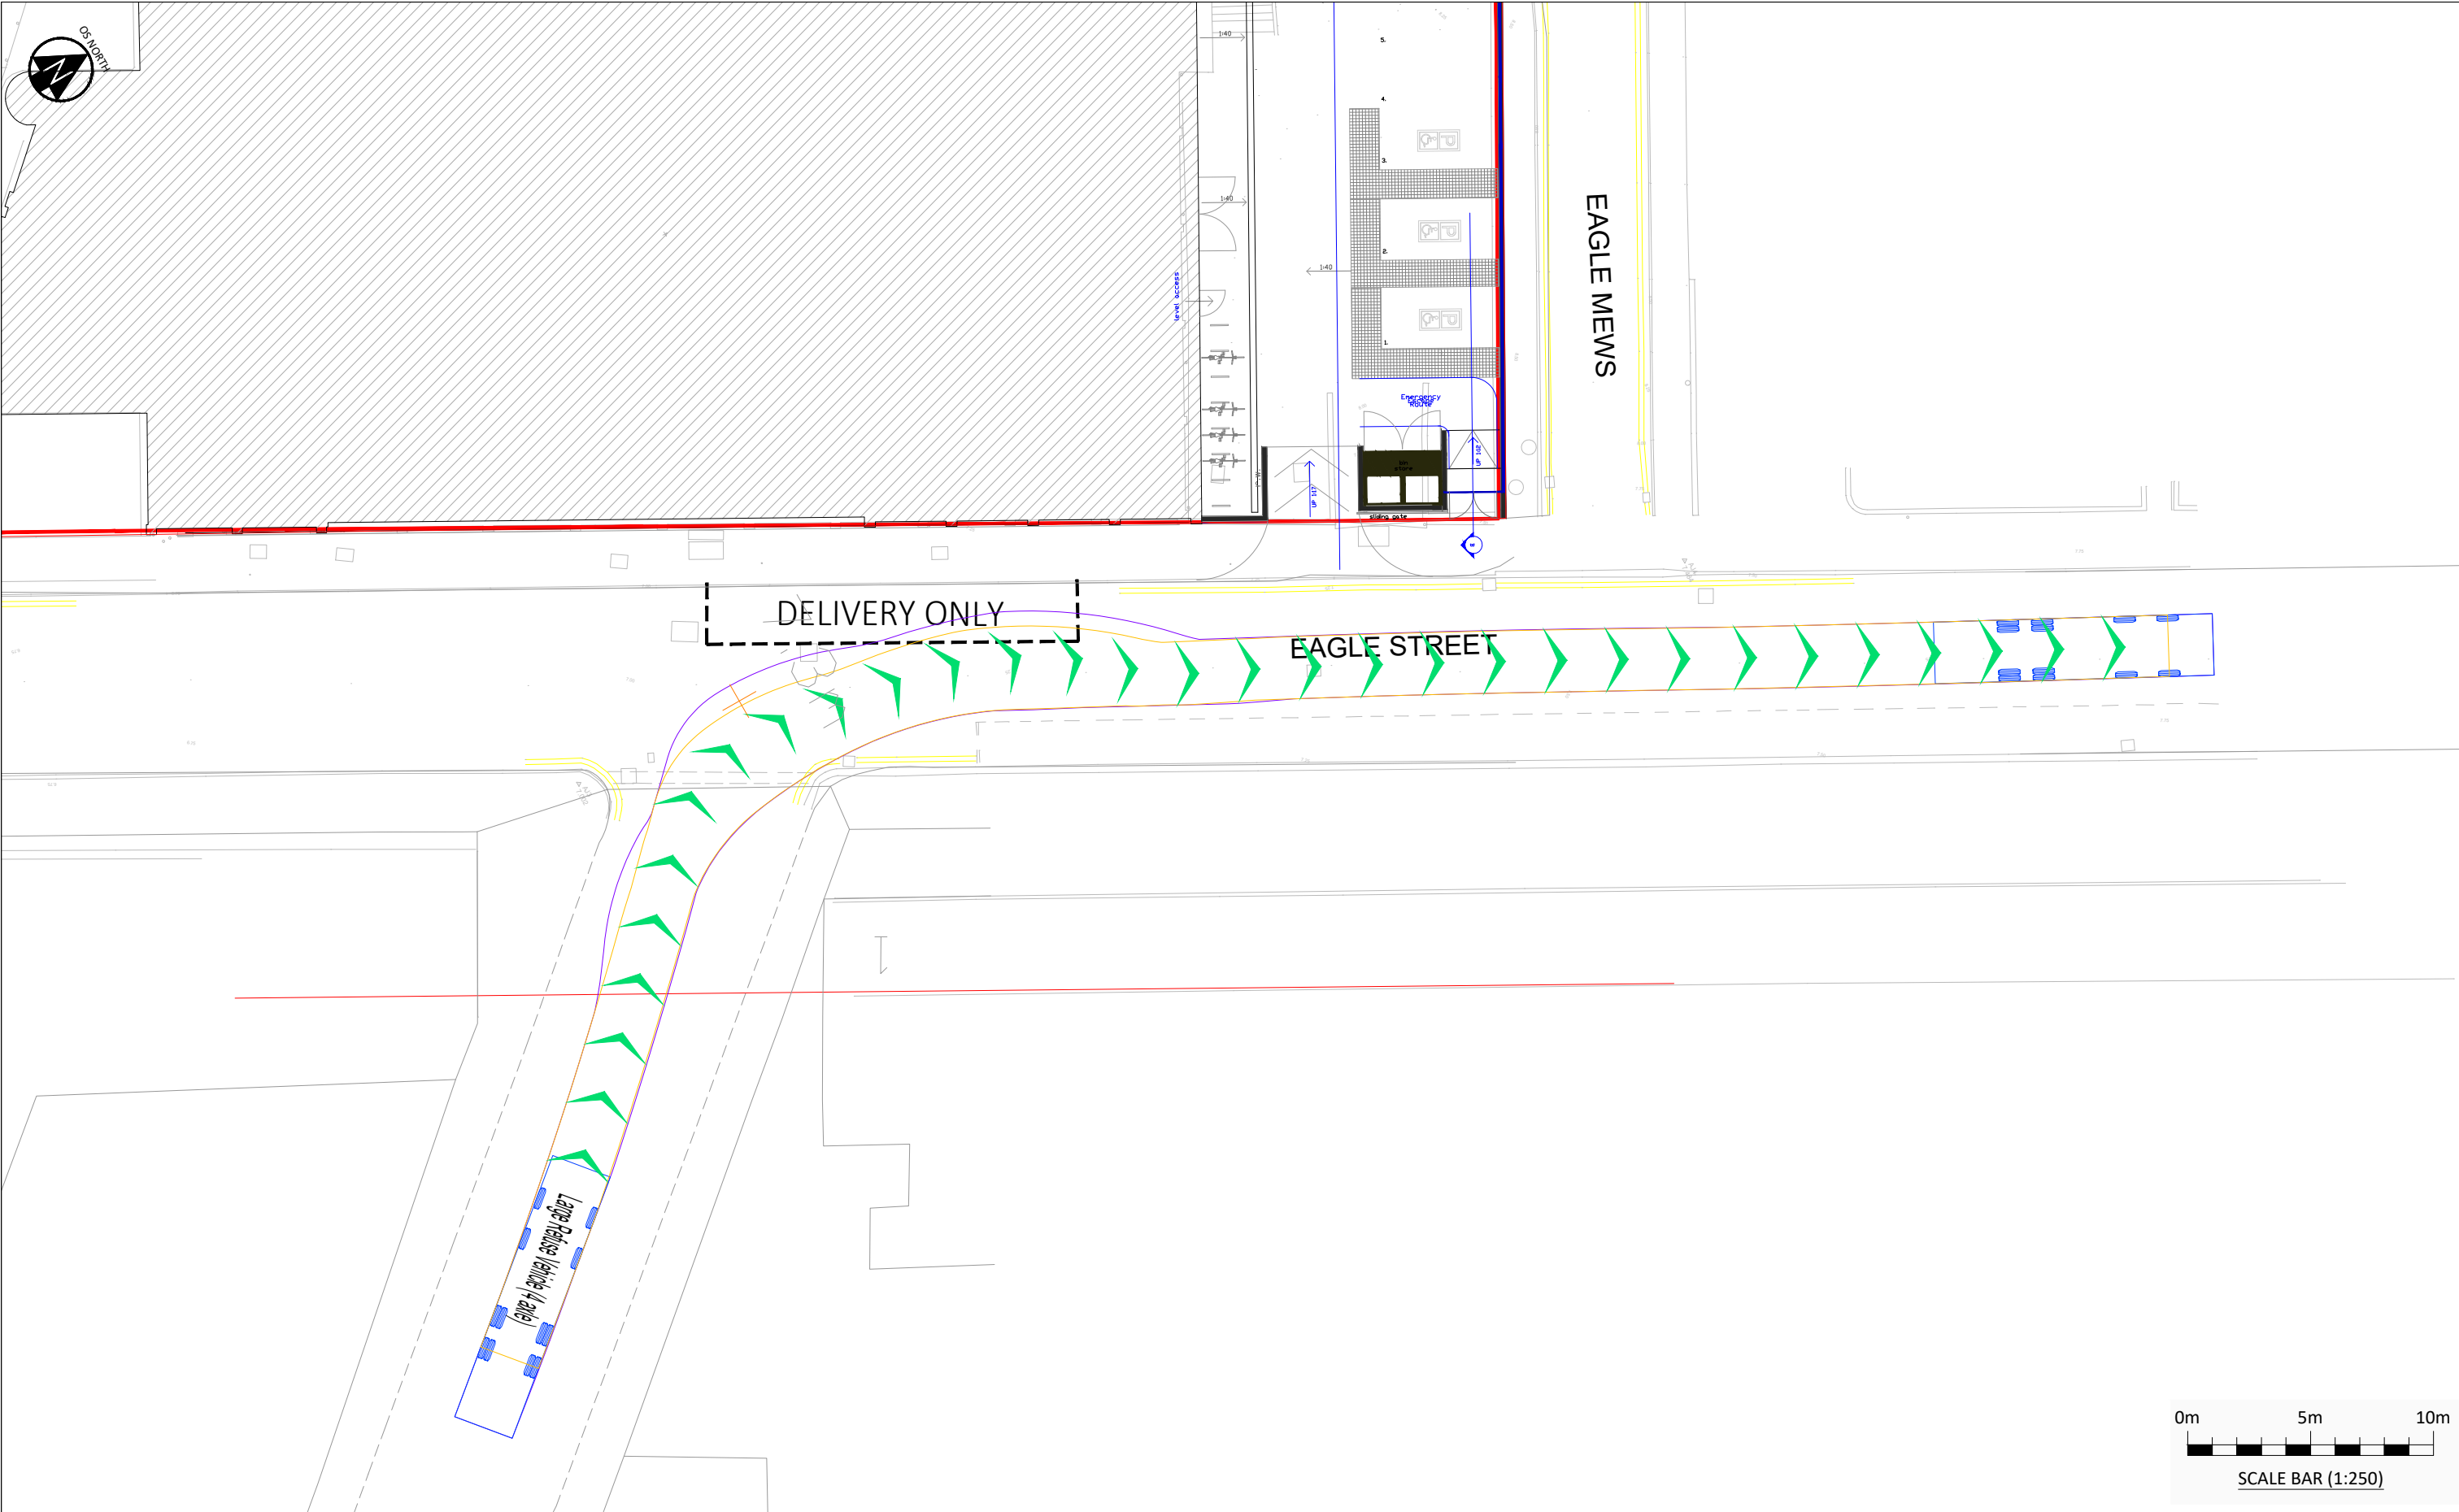

KEY PLAN Large Refuse Vehicle (4 axle) Overall Length11.347m Overall Width2.500m Overall Body Height3.751m Min Body Ground Clearance0.904m Track Width2.500m Lock to lock time6.00s Wall to Wall Turning Radius11.330m	NOTES	NOTES (CONTINUED)	REVISIONS (CONTINUED)	REVISIONS P01 30/04/2021 First Issue. AC NB NB	Hydrock FIRST FLOOR, CASTLEBRIDGE 5 5-19 COWBRIDGE ROAD EAST CARDIFF CF11 9AB t: +44 (0) 2920 023665 e: cardiff@hydrock.com CLIENT NEATH PORT TALBOT COUNTY BOROUGH COUNCIL	TITLE SWEPT PATH ANALYSIS OF LARGE REFUSE VEHICLE ACCESSING EAGLE STREET		
					HYDROCK PROJECT NO. C-10892	SCALE @ A3 1:250	STATUS DESCRIPTION FOR STAGE APPROVAL	STATUS S4
					DRAWING NO. 10892-HYD-XX-XX-DR-TP-0102	REVISION P01		
					Rev Date Description By Ckd App			