


F:\01 Contracts\C-0000-C\C-10892 - Port Talbot Plaza Redevelopment\01_WIP\WIP_M2_Model_2\TA\10892-HYD-XX-XX-M2-TP-0008.dwg, 19/07/2019 16:02:37, DWG to PDF, p23

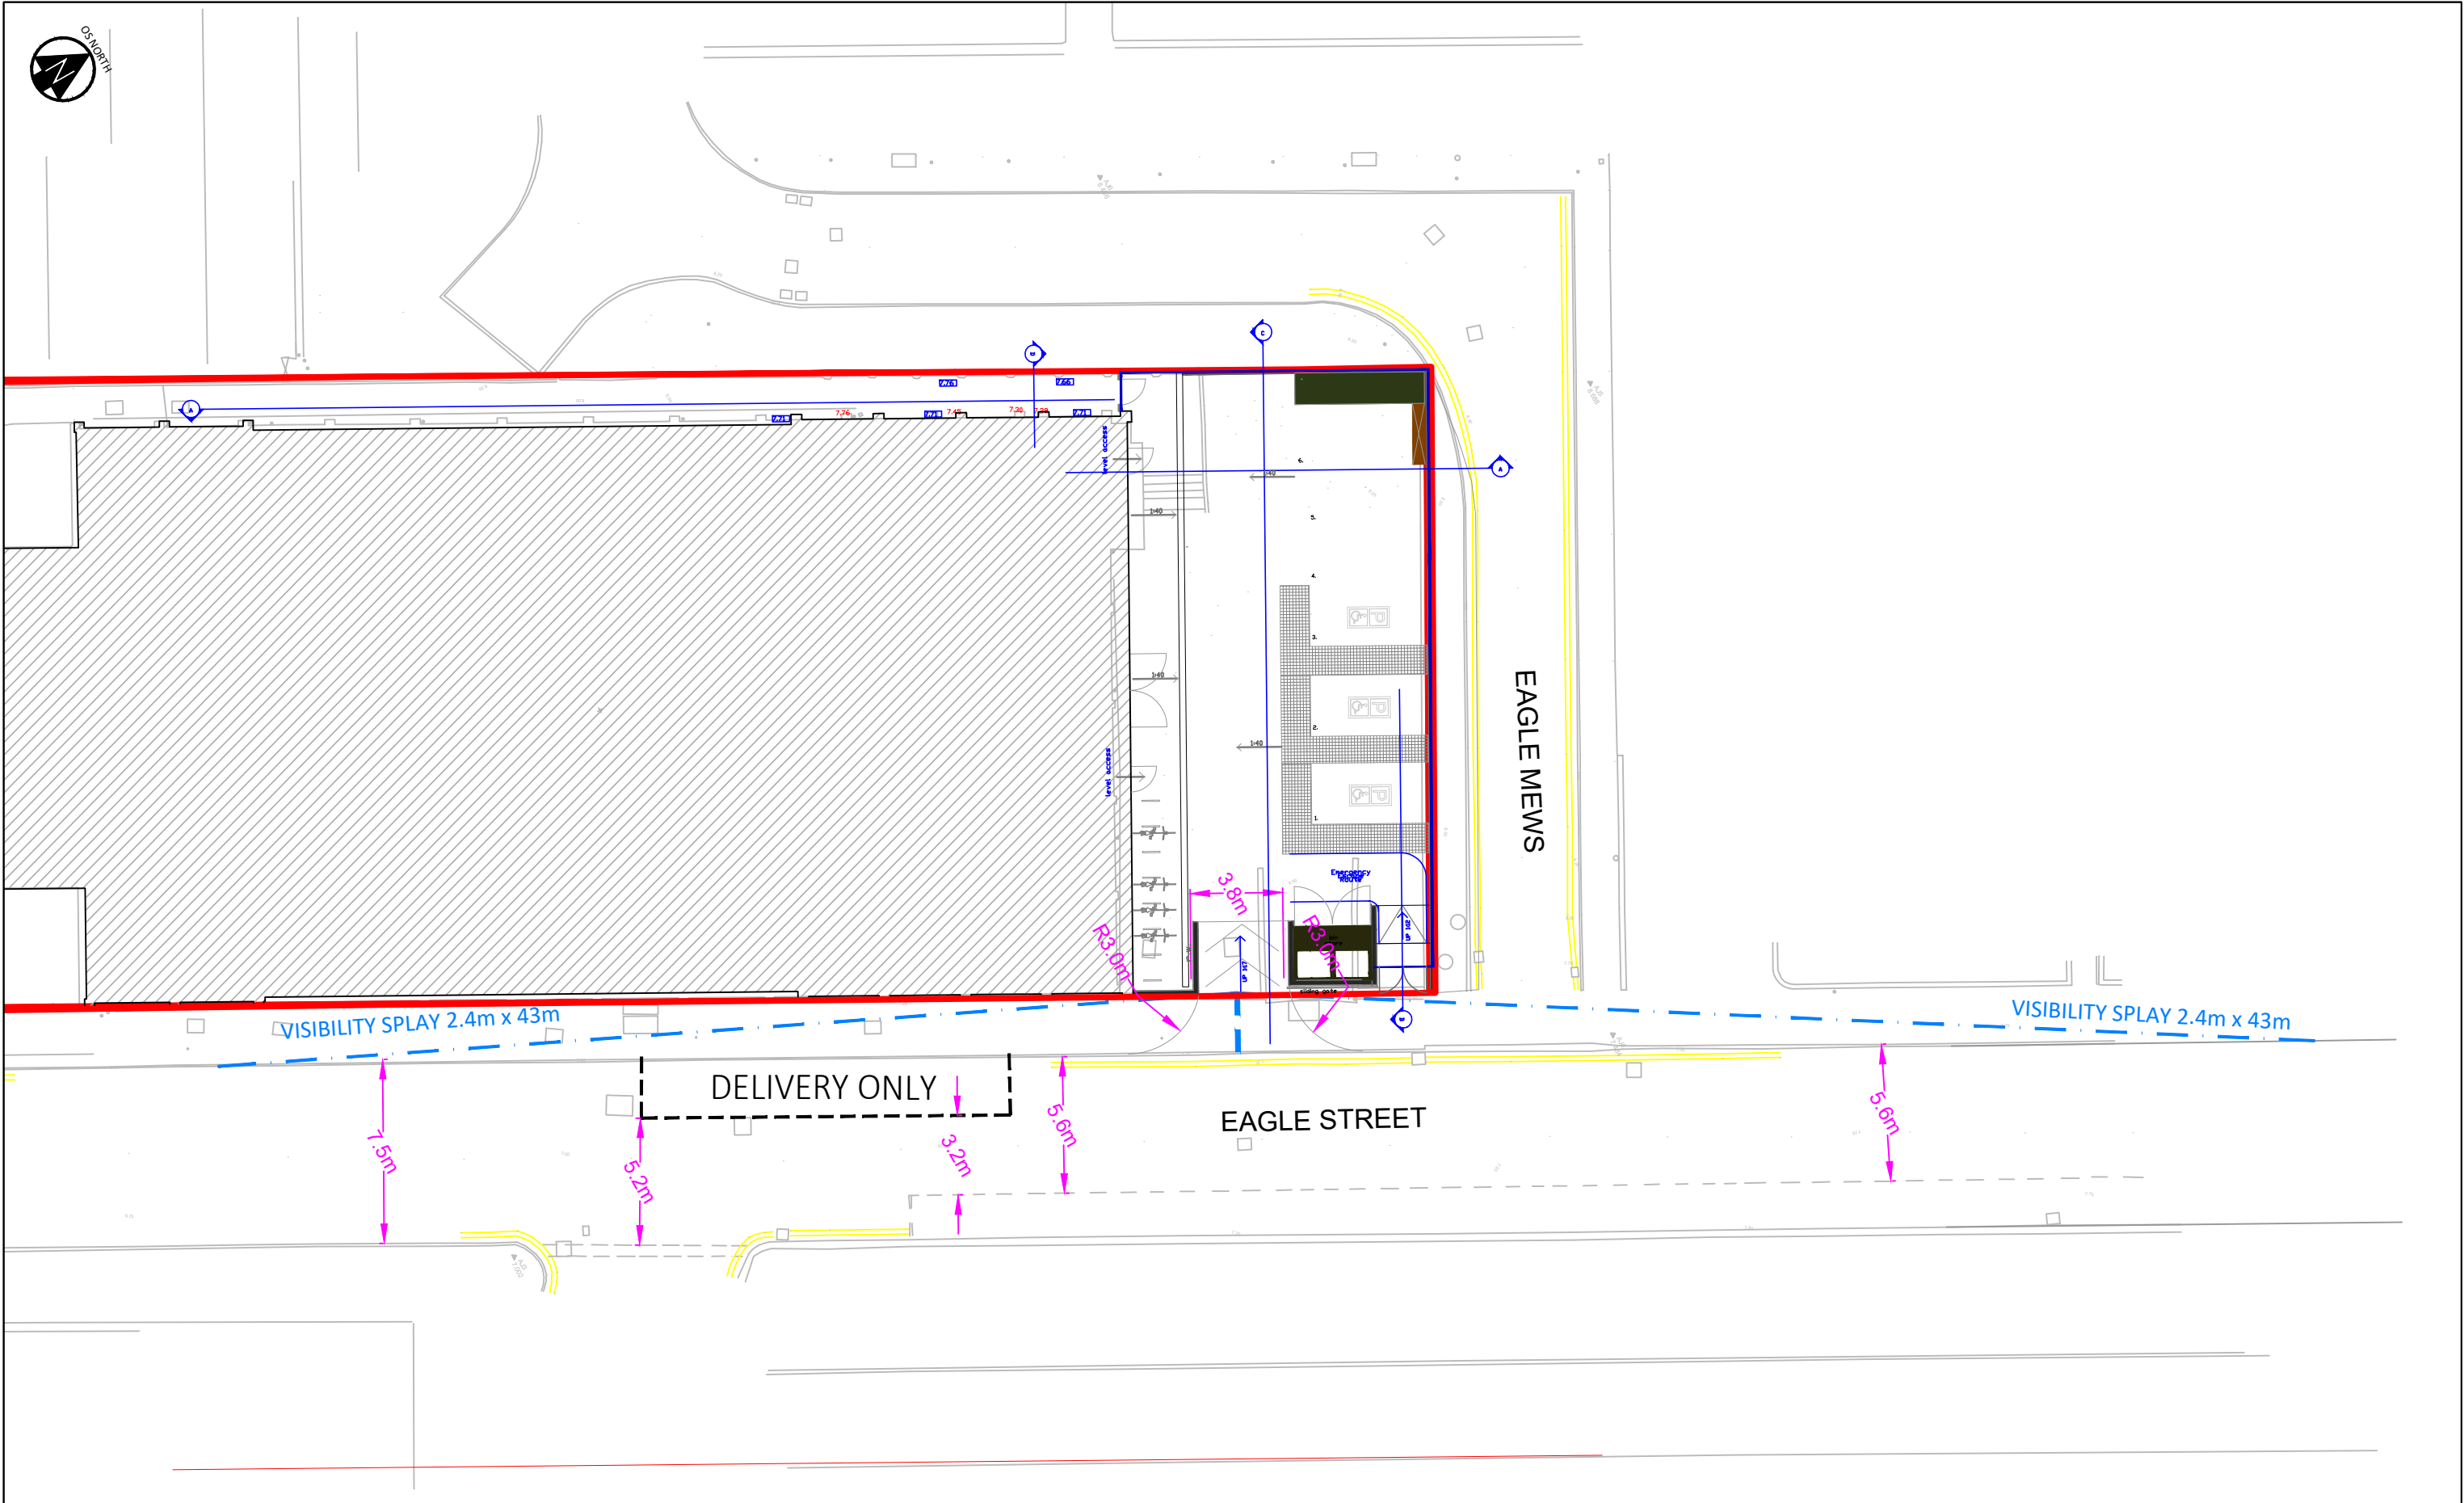

KEY PLAN	NOTES	NOTES (CONTINUED)	REVISIONS (CONTINUED)	REVISIONS
----------	-------	-------------------	-----------------------	--