
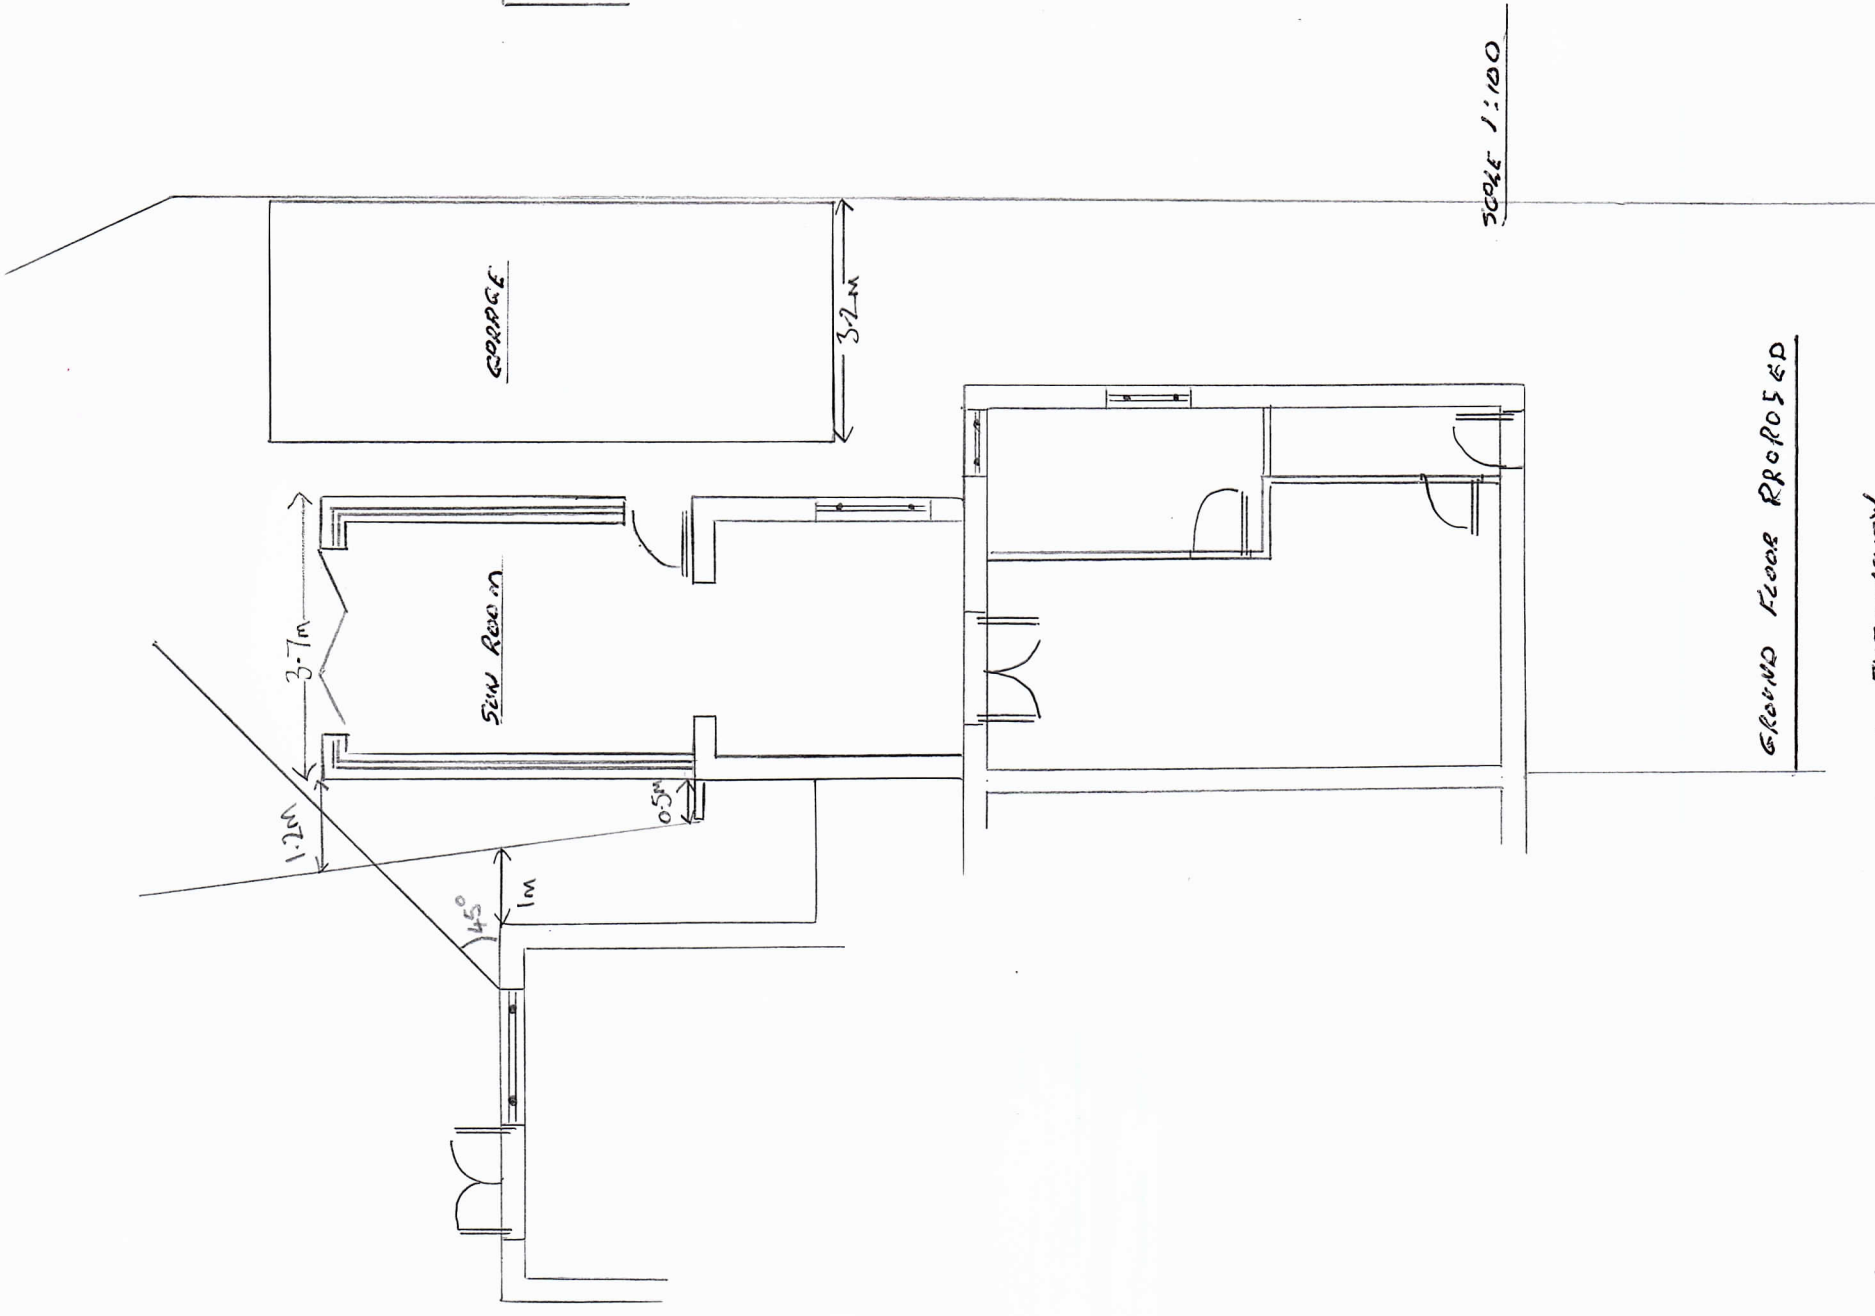


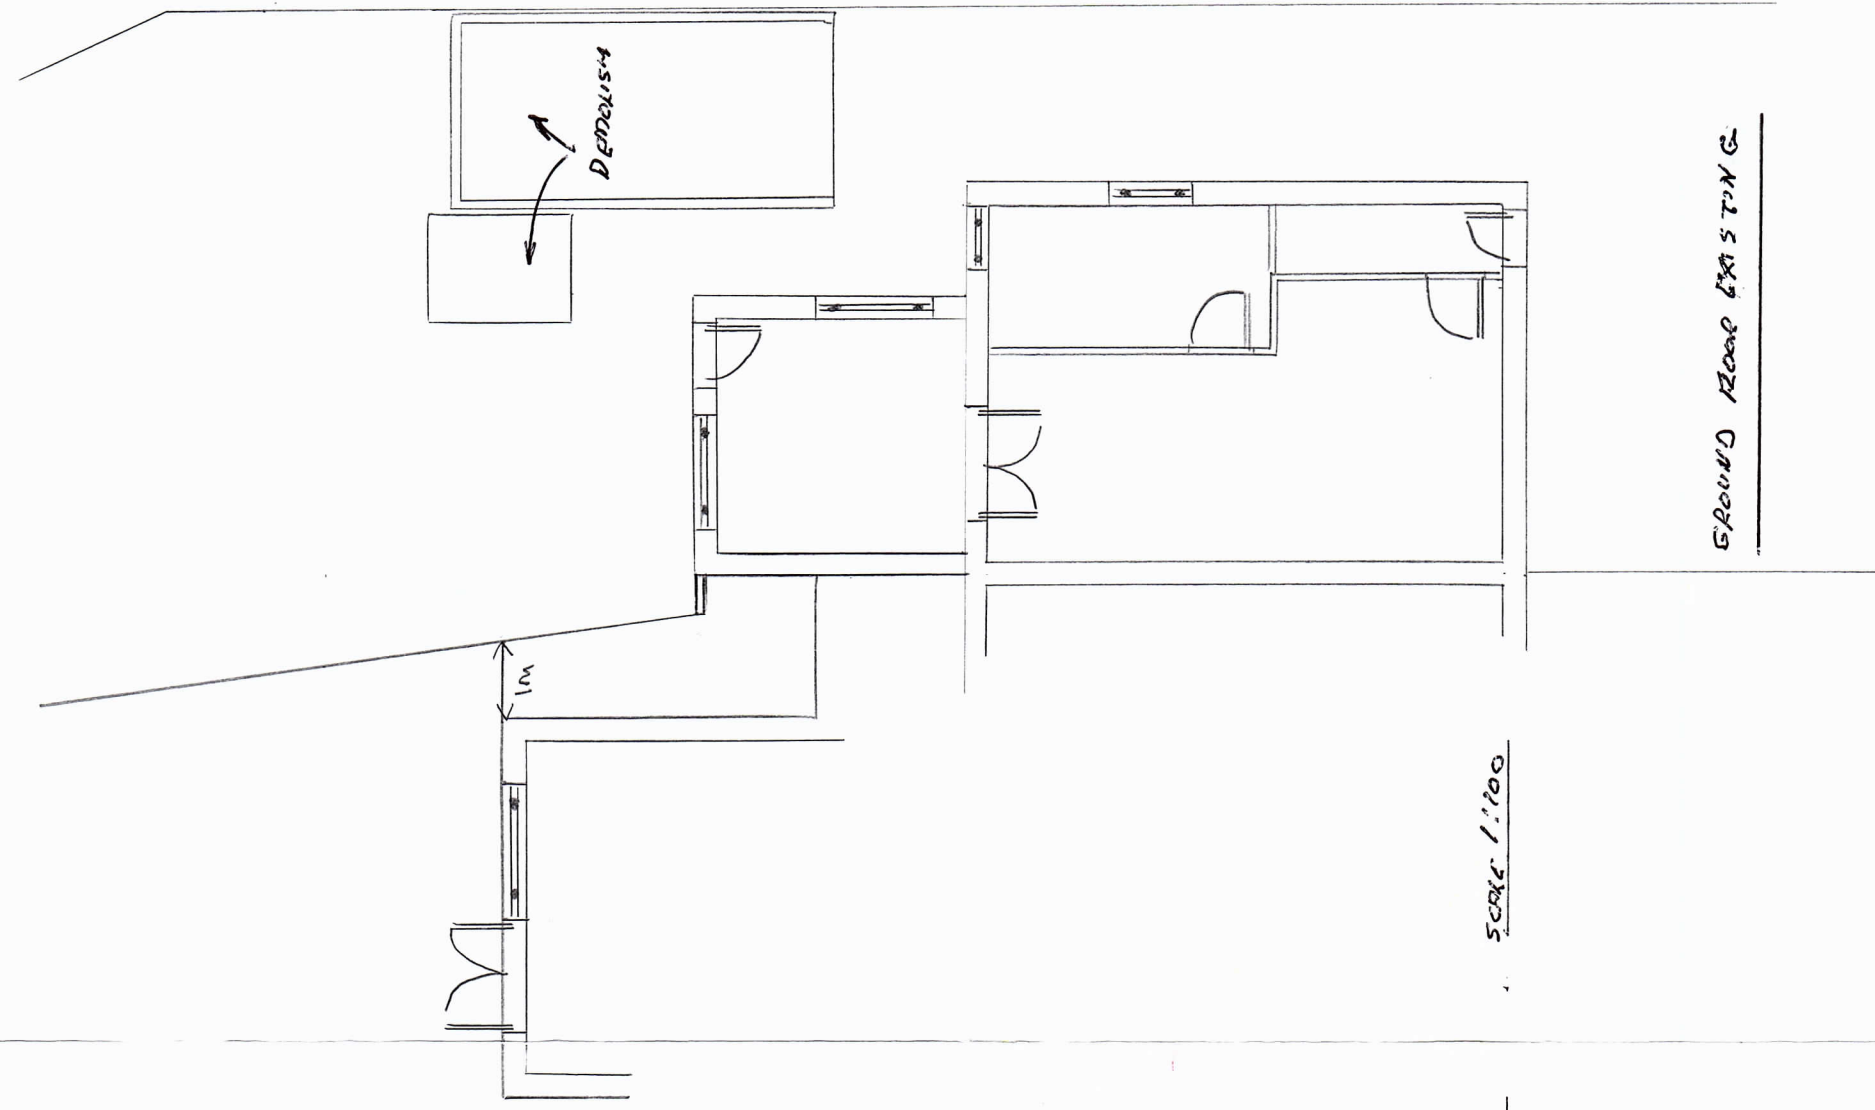

PROPOSED SINGLE STOREY REAR EXTENSION

PLUS NEW GARAGE

at
72 AUBURN ROAD BRACKEN, PERT TOLBOR

for

MR MATTHEW KAYES