


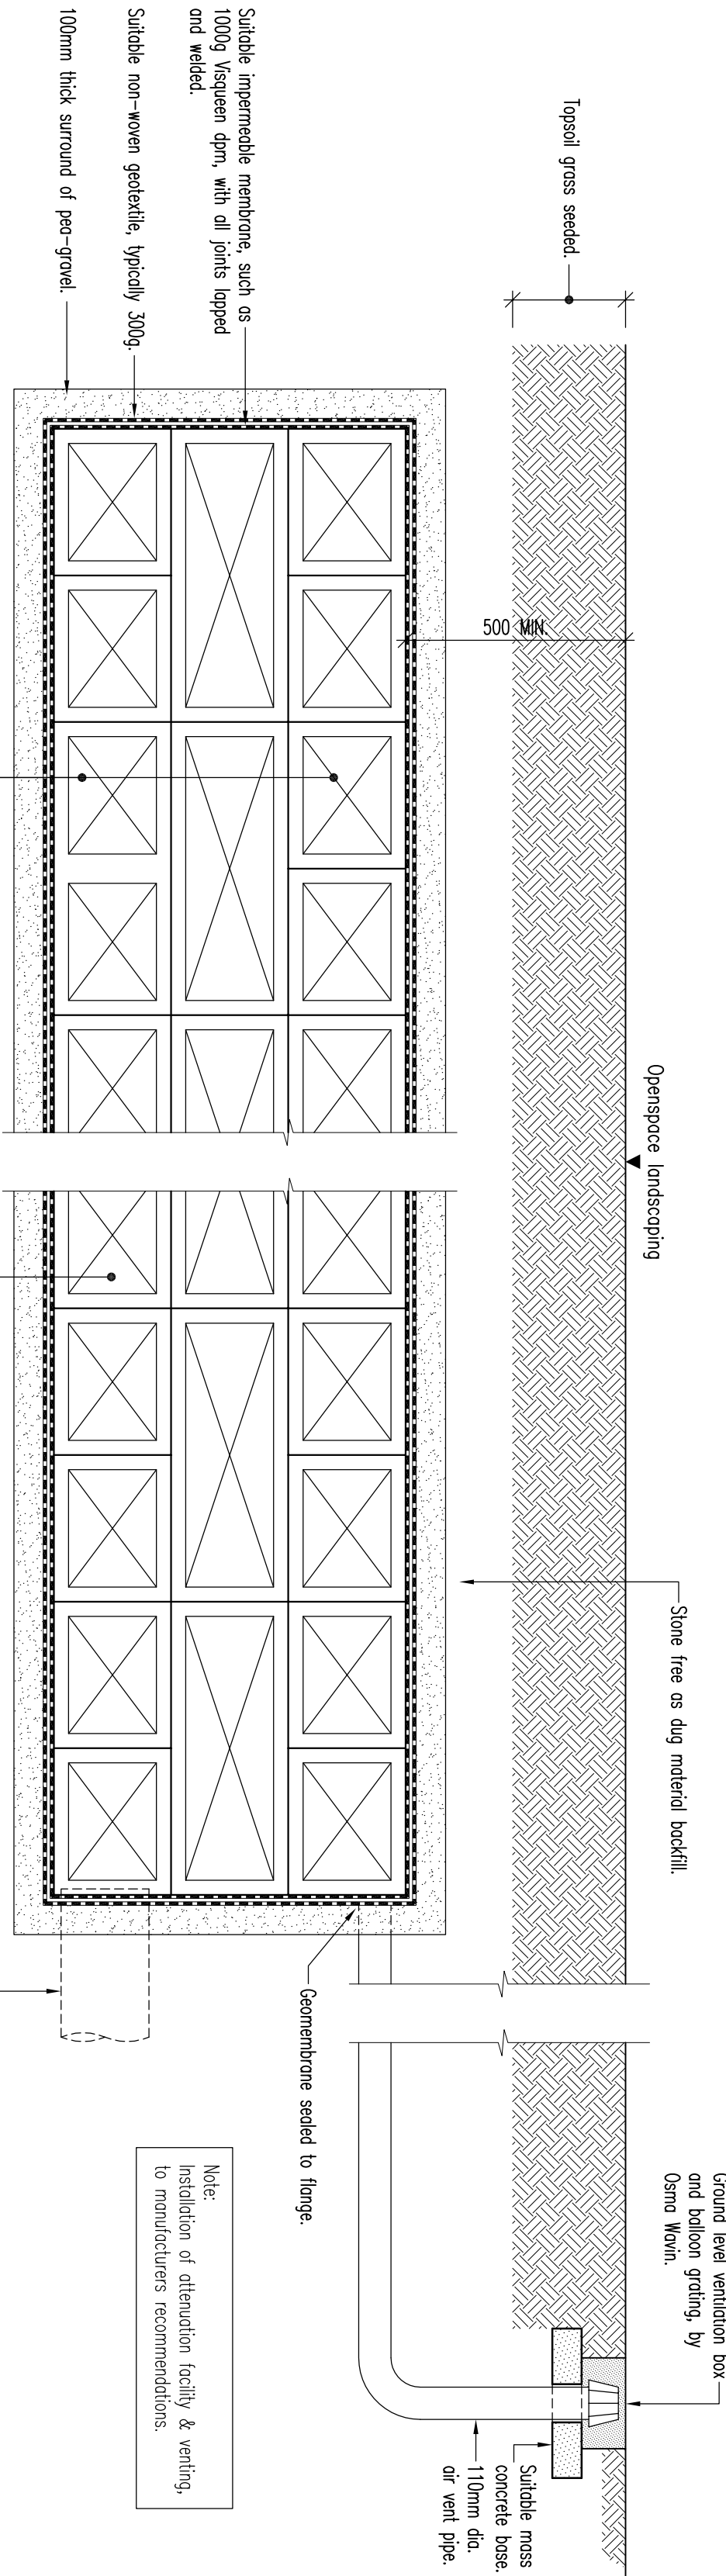


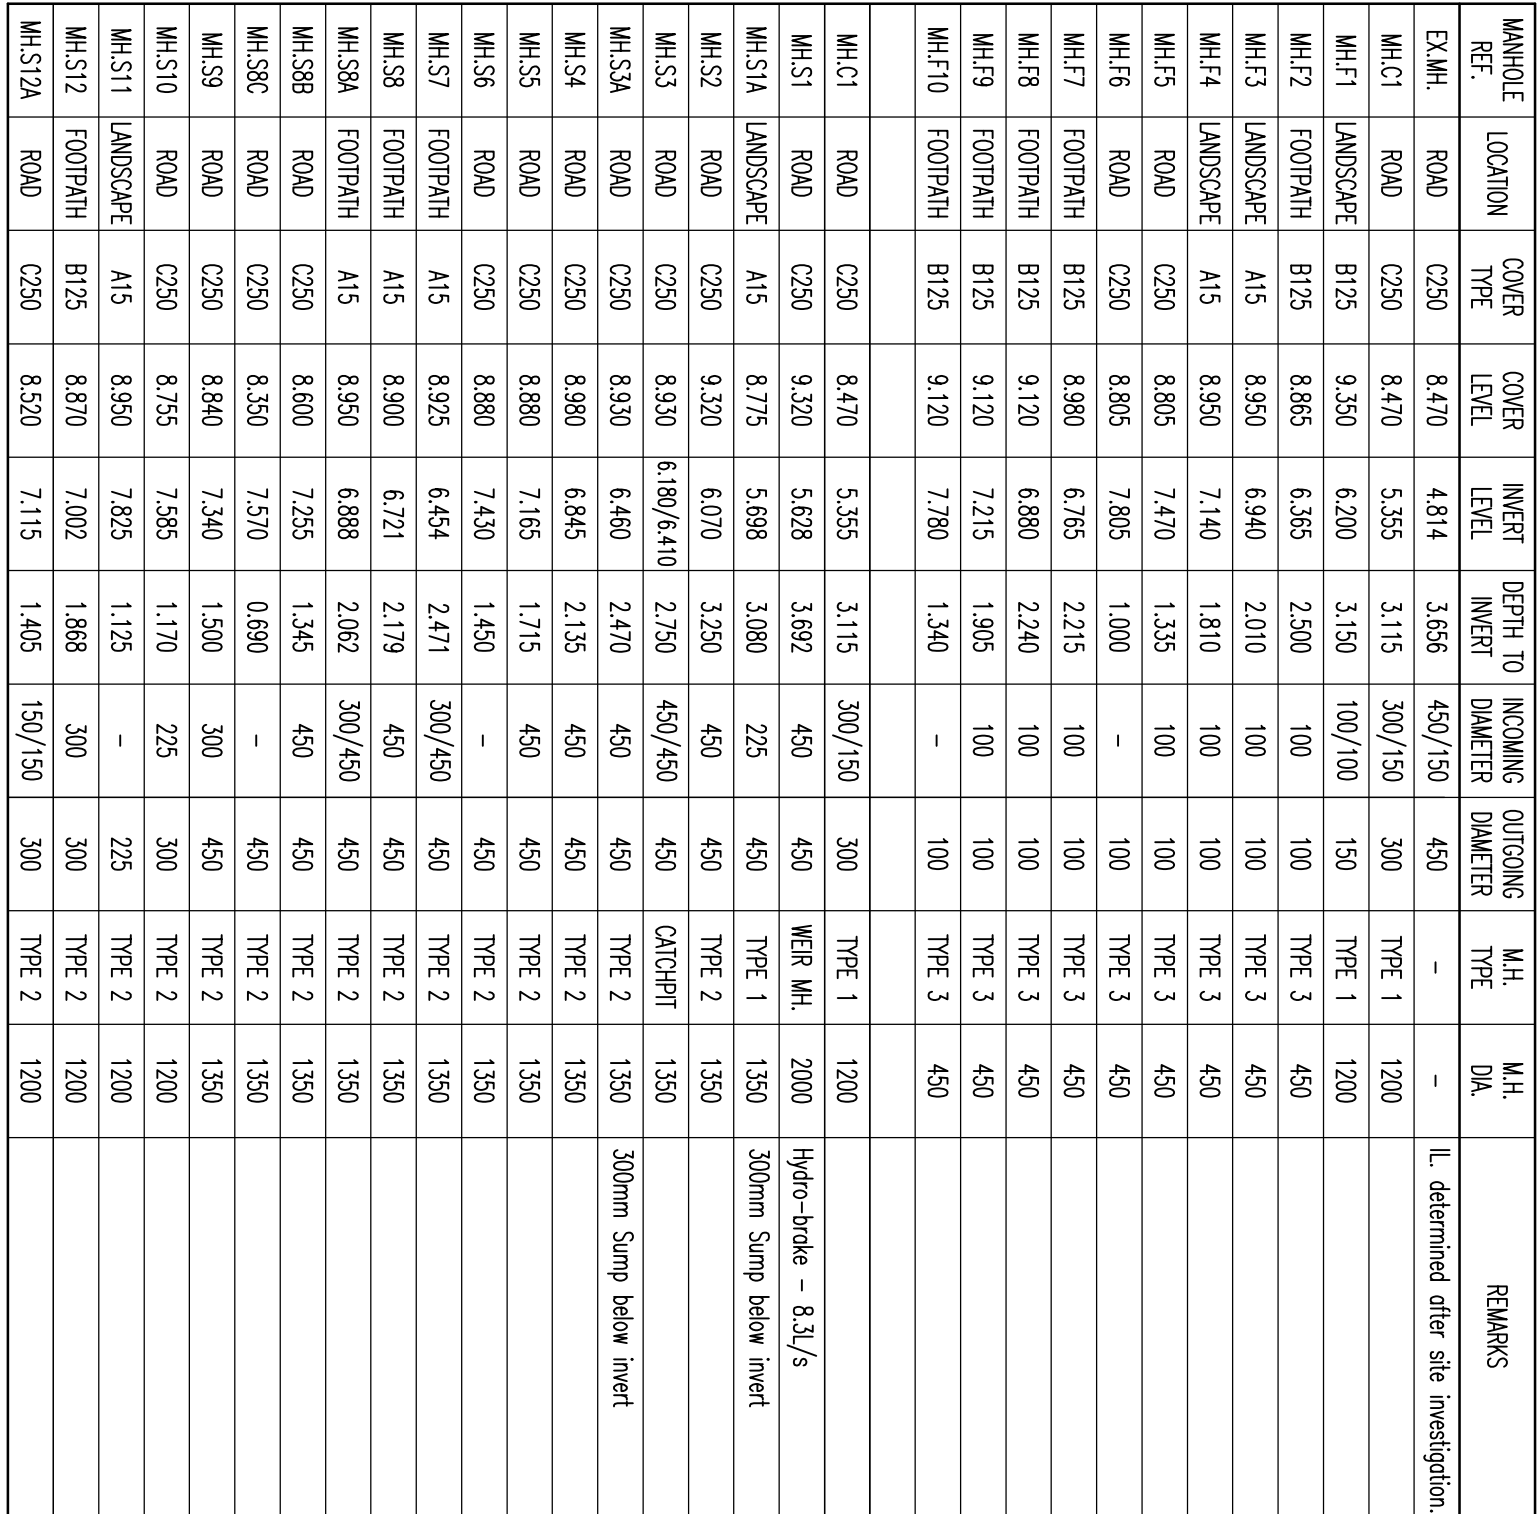


of which are to manufacturers recommendations.

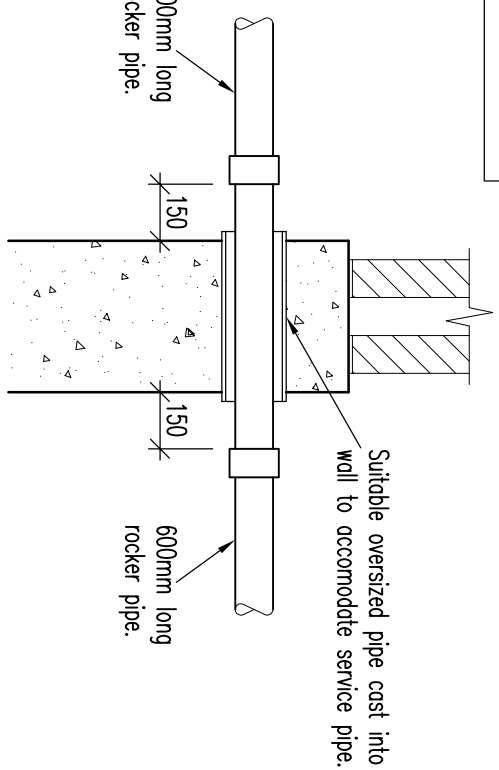

NOTE: Dimension 'A' to be 750mm minimum below carriageway surface to allow for services to clear gully connections & reduce the risk of damage to pipes due to settlement. Where depth of run is below 1.2m below finished c/woy level a flexcell joint is to be used at every joint.

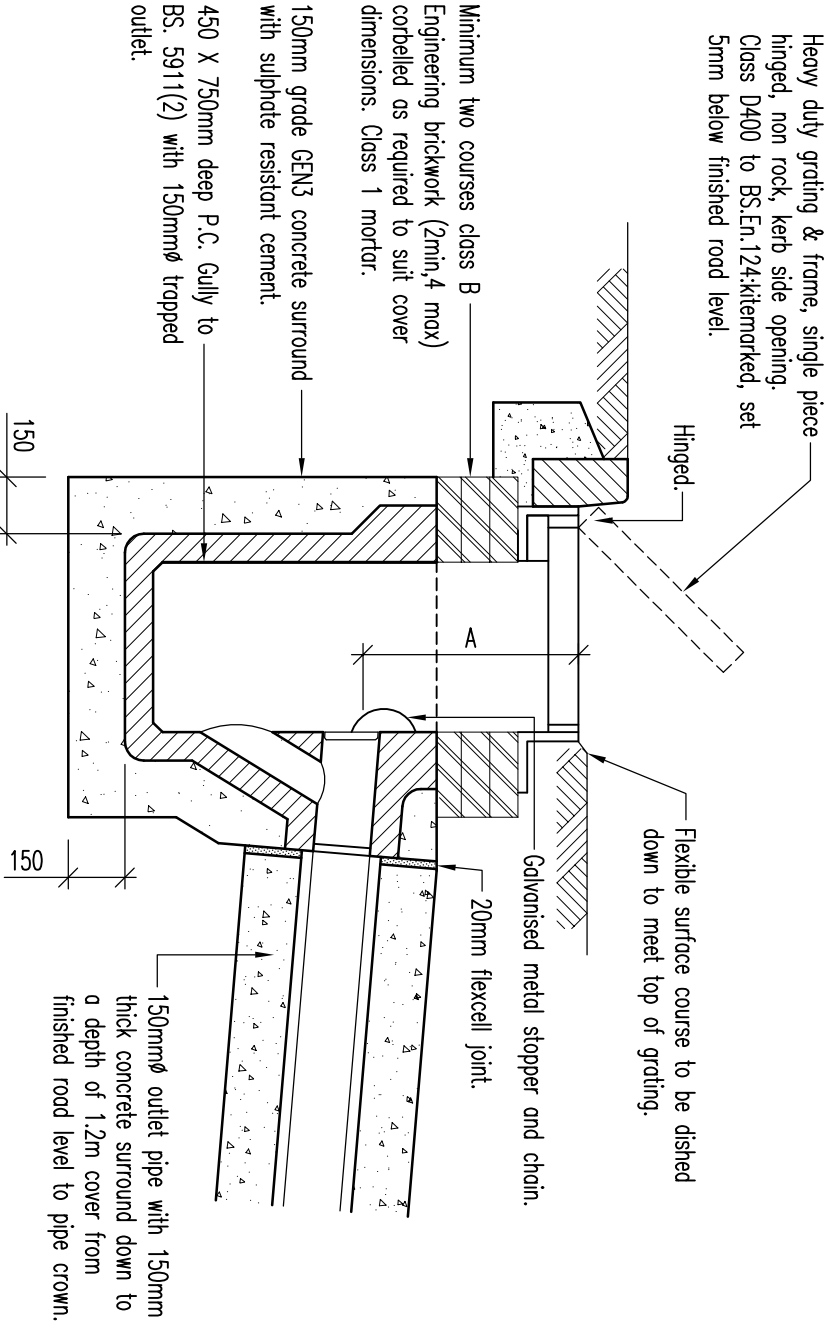

SERVICE PIPE THROUGH CONCRETE WALL

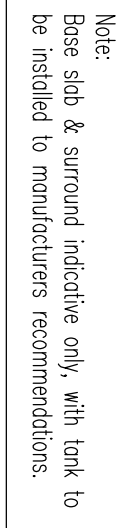

- 150mm thick RC30 concrete base slab
one layer of A193 mesh in top. Laid o
250mm thick well compacted hardcore.

DRAWING ISSUE STATUS

☐	PRELIMINARY ISSUE	☐	DESIGN DEVELOPMENT PRIOR TO TENDER
☐	TENDER ISSUE	☐	DESIGN DEVELOPMENT PRIOR TO CONSTRUCTION
☒	CONSTRUCTION ISSUE	☐	AS BUILT ISSUE



AUSTIN PARTNERSHIP
CONSULTING ENGINEERS

11 Drake Walk, Waterfront 2000, Atlantic Wharf, Cardiff, CF10 4AN
Tel: (029) 204 5300 Fax: (029) 204 5310
email: mail@austinpntership.co.uk
www.austinpntership.co.uk