
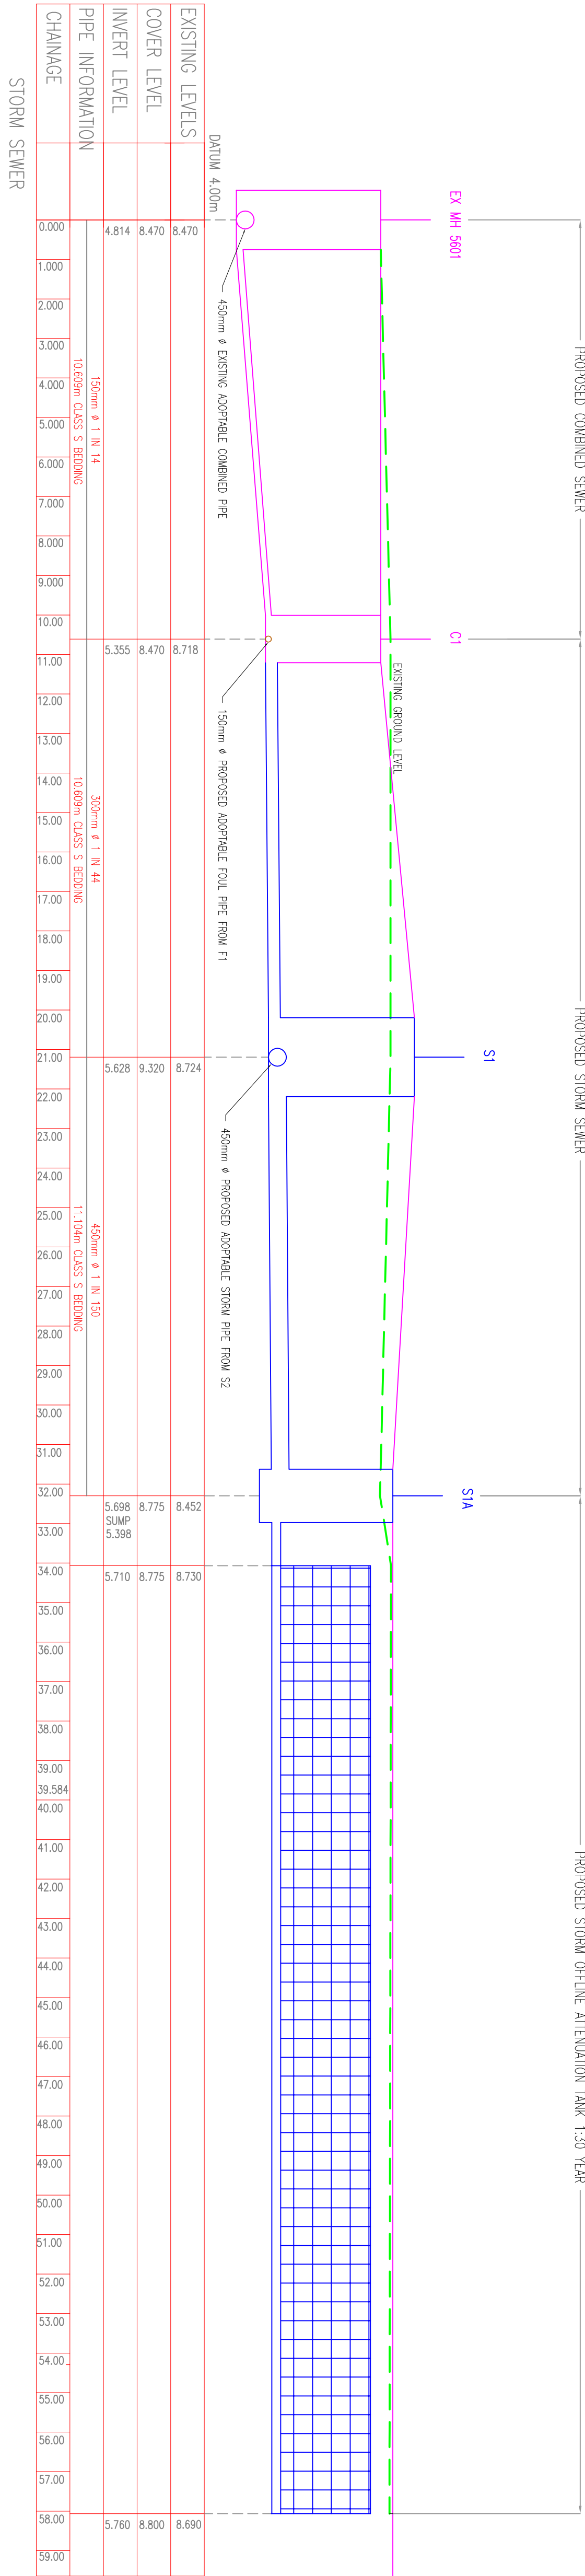
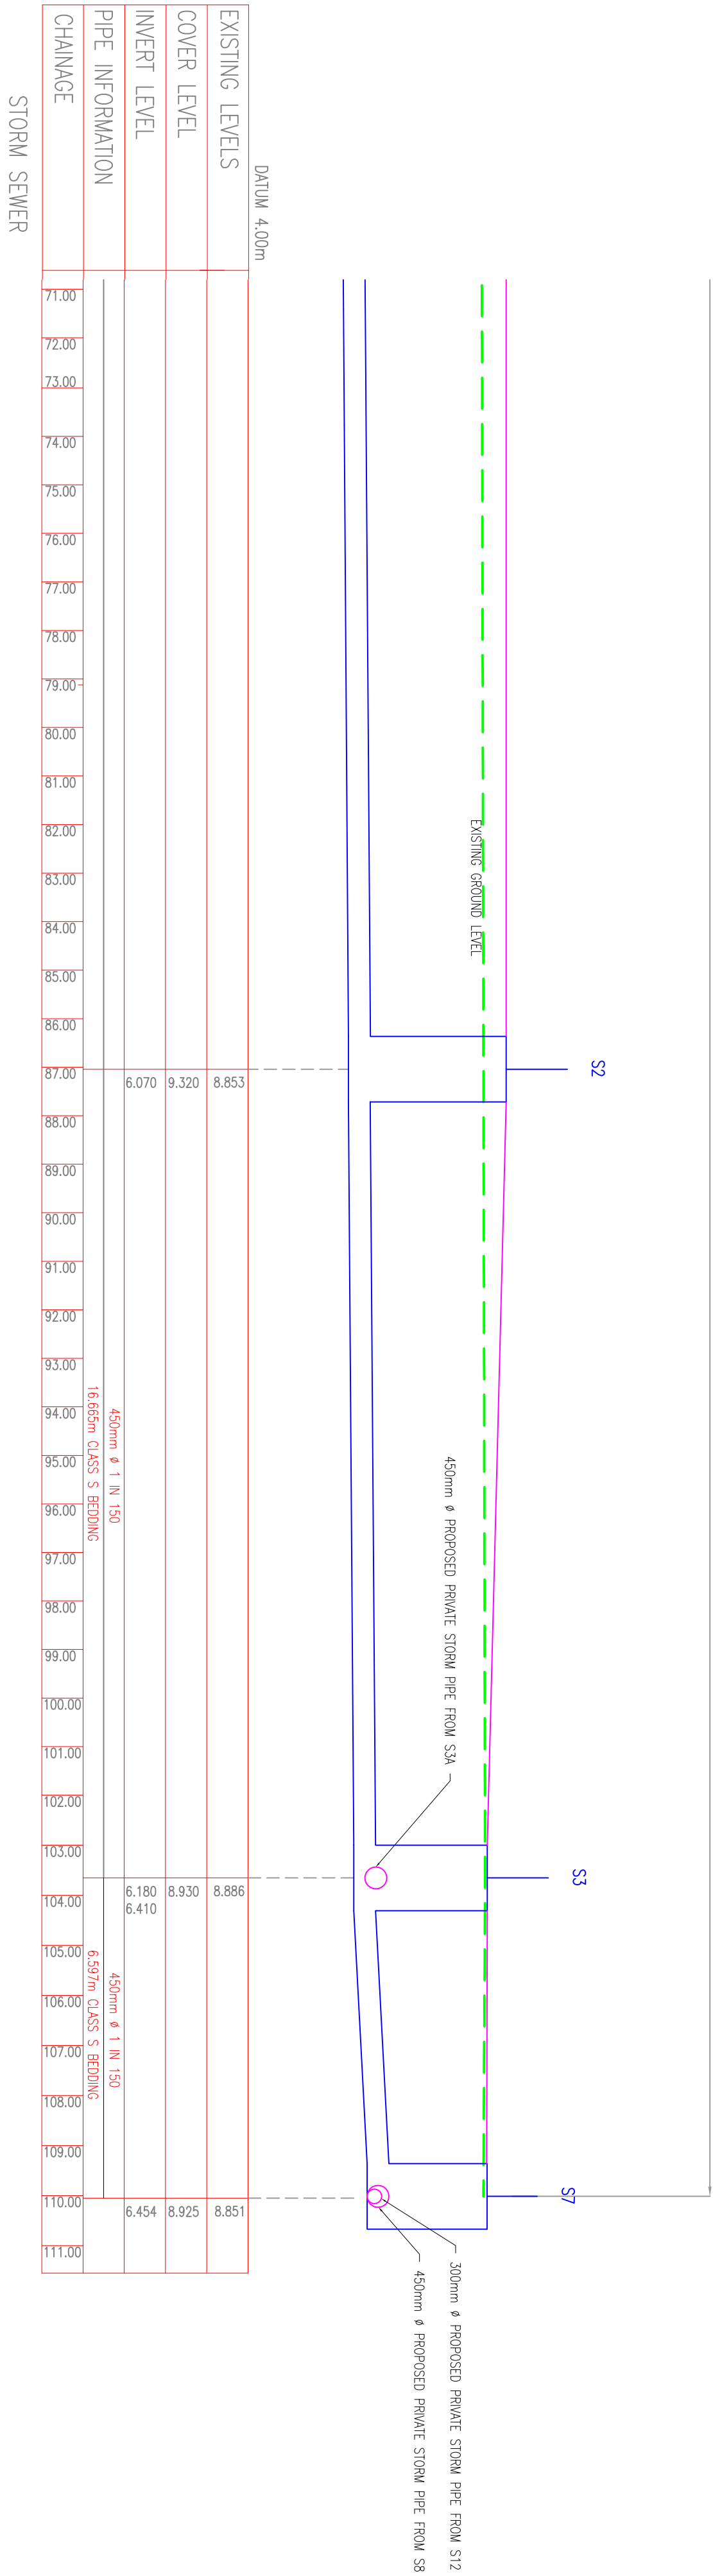


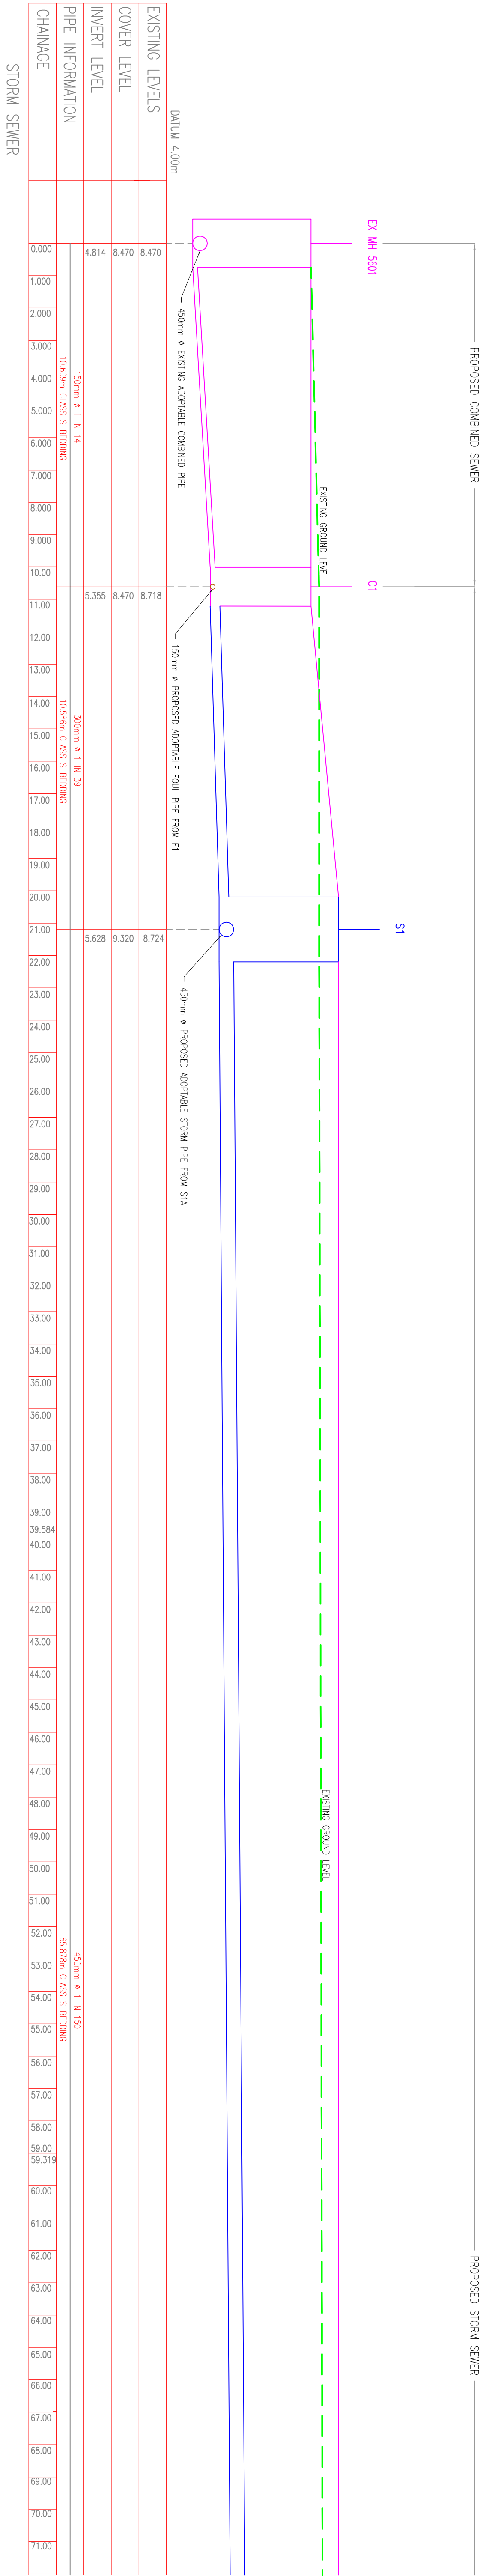

NOTE

Drainage design and construction to be in accordance with Sewers For Adoption 7th edition and the requirements of the Statutory Undertaker

REV

A

15.06.21

DATE

BH

Revised to CDM comments dated 07/06/21

DESIGN

REVISION

☐ PRELIMINARY ISSUE

☐ TENDER ISSUE

☒ CONSTRUCTION ISSUE

☐ DESIGN DEVELOPMENT PRIOR TO TENDER

☐ DESIGN DEVELOPMENT PRIOR TO CONSTRUCTION

☐ AS BUILT ISSUE

AUSTIN PARTNERSHIP

CONSULTING ENGINEERS

11 Drake Water, Waterford 2000 Atlantic Wharf, Cardiff CF10 4AN

Tel: (029) 2065 5300 Fax: (029) 2065 5310

email: mail@austinpartnership.co.uk

www.austinpartnership.co.uk

PROJECT: GUINEVERE HOLDINGS

DEVELOPMENT AT CRAMIC WAY

TITLE: PROPOSED DRAINAGE LONGSECTIONS

DATE: APRIL 21

DRAWN: BH

PROJECT No.: 20.4592

DWG No.: 07

SCALE: 1:250 (A1)

CHECKED: -

REV: A