


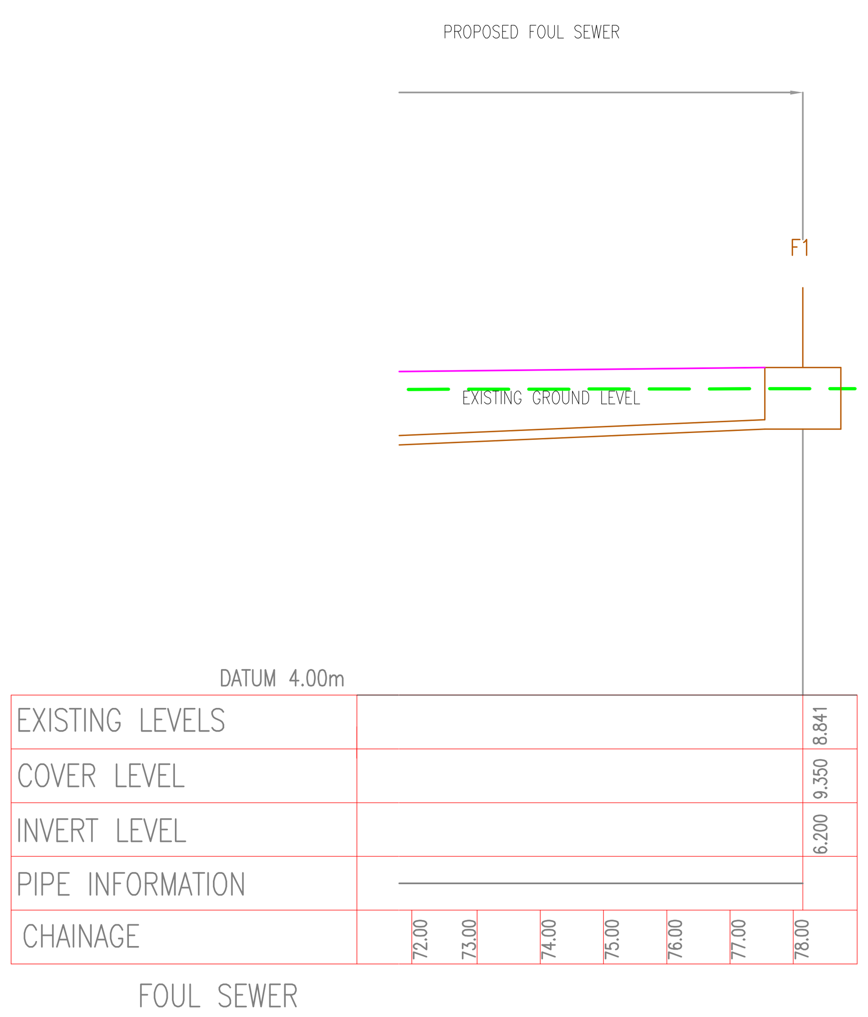

NOTE

Drainage design and construction to be in accordance with Sewers For Adoption 7th edition and the requirements of the Statutory Undertaker

REV.	DATE	DRAWN	REVISION
A	15.06.21	BH	Amended to DCWW comments dated 07.06.21

DRAWING ISSUE STATUS

- ☐ PRELIMINARY ISSUE
- ☐ TENDER ISSUE
- ■ CONSTRUCTION ISSUE
- ☐ DESIGN DEVELOPMENT PRIOR TO TENDER
- ☐ DESIGN DEVELOPMENT PRIOR TO CONSTRUCTION
- ☐ AS BUILT ISSUE

AUSTIN PARTNERSHIP
CONSULTING ENGINEERS
11 Drake Walk, Waterfront 2000, Atlantic Wharf, Cardiff. CF10 4AN
Tel: (029) 2043 5300 Fax: (029) 2043 5310
email: mail@austinpartnership.co.uk
www.austinpartnership.co.uk

PROJECT : GUINEVERE HOLDINGS DEVELOPMENT AT CRAMIC WAY

TITLE : PROPOSED DRAINAGE LONGSECTIONS

DATE : APRIL.21	DRAWN : BH	PROJECT No : 20.4592	DRG. No : 08	REV : A
SCALE : 1:250 (A1)	CHECKED : -			