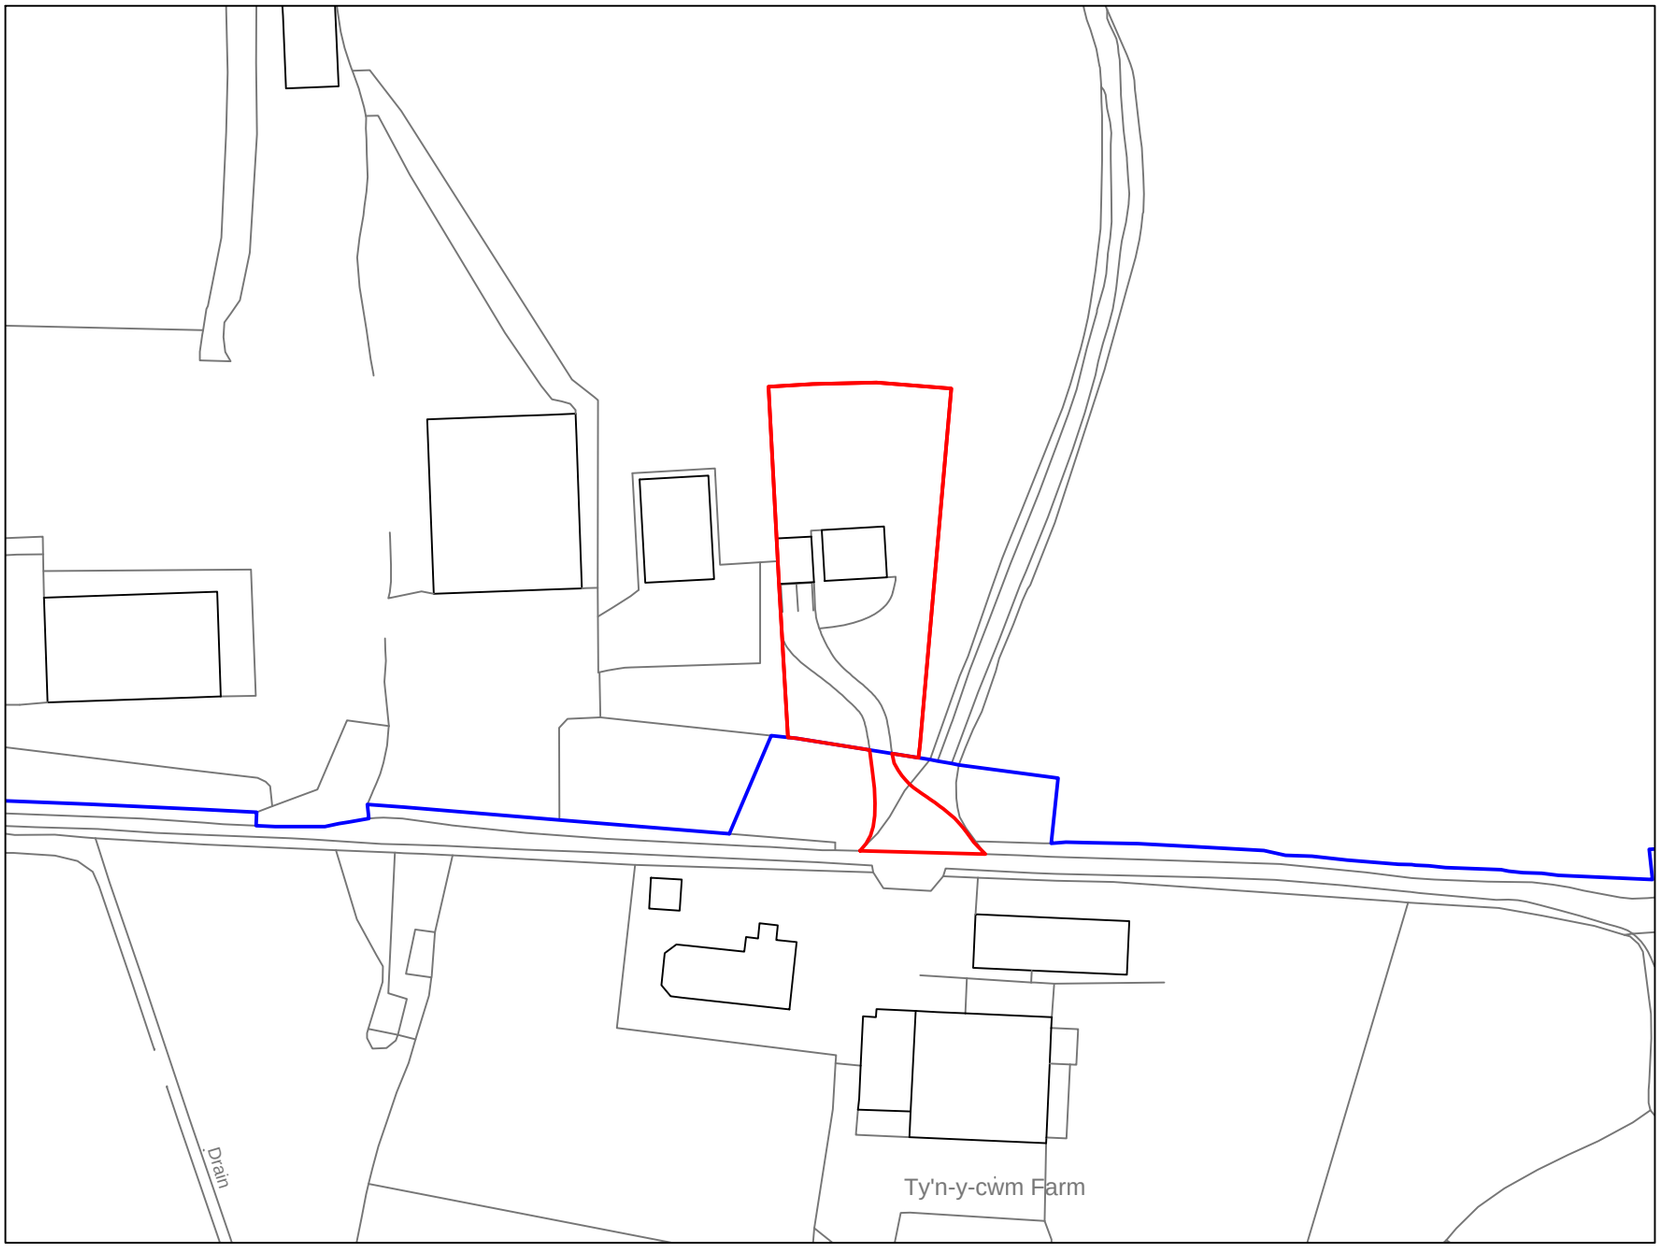


Plan reproduced from Ordnance Survey map with the permission
of the Controller of Her Majesty's Stationery Office. Crown Copyright Reserved.
Ordnance Survey Copyright Licence Number: 100005584

1:1250

25m 0 25m 50m

Rev.	Comment	Date

Drawing title

LOCATION PLAN, DWELLING

Contract

TYN Y CWM FARM,
RHOS,
PONTARDAWE,
SA8 3EY

Reading Agricultural Consultants Ltd
Gate House
Beechwood Court
Long Toll
Woodcote
RG8 0RR
01491 684233
www.reading-ag.com

READING AGRICULTURAL CONSULTANTS

Ref.	Rev.
RAC/9227/1	A
Drawn by: AGM	Checked by: SB
Scales: 1:1,250@A4	Date: 12/2021

Superseded