


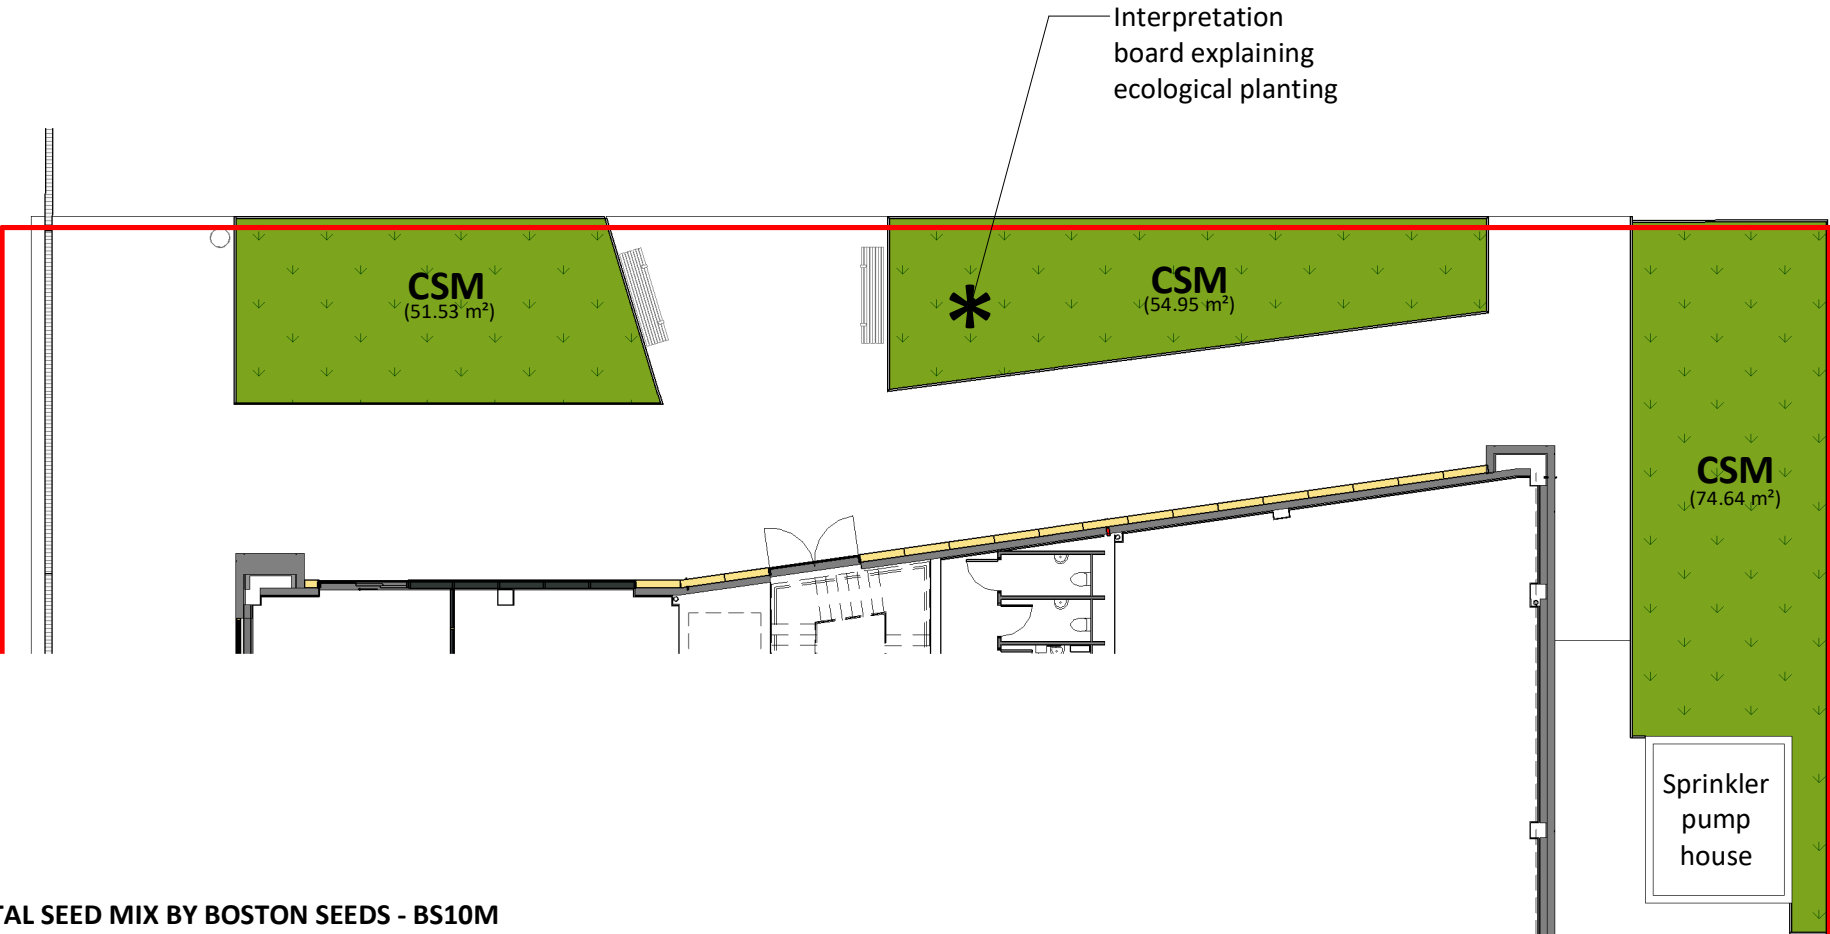

LEGEND


- Extent of Site works**
Refer to drawing no. 152296-XX-00-DR-L-09101
Hard Landscape and External furniture Plan to see full extent of site works.
- Proposed planting**
Coastal seed mix, BS10M by Boston Seeds, 80/20 Wildflower Meadow to include gravel mulch finish.
Total area: 196.60 m²

- Topsoil levels:**
- 150mm topsoil to BS 3882:2015.
 - 300mm subsoil to BS 8601:2013.
 - Gravel mulch 50mm depth.
- Final soil specification to be confirmed to ensure required permeability.

COASTAL SEED MIX BY BOSTON SEEDS - BS10M

Mixture Contents:

Common Name	Latin Name	Quantity	Flowers	Height	Type
Bedstraw, Lady's	Galium verum	1.2%	Jun - Sep	50 - 80cm	Perennial
Campion, Bladder	Silene vulgaris	0.8%	May - Sep	25 - 60cm	Perennial
Carrot, Wild	Daucus carota	1.2%	Jun - Oct	30 - 100cm	Perennial
Cat's-ear, Common	Hypochaeris radicata	0.4%	Jun - Oct	15 - 50cm	Perennial
Clover, Haresfoot	Trifolium arvense	2%	Jul - Sep	10 - 30cm	Annual
Daisy, Ox-eye	Leucanthemum vulgare	1.2%	May - Sep	20 - 100cm	Perennial
Evening-primrose	Oenothera biennis	1%	Jun - Oct	60 - 100cm	Biennial
Goat's-beard	Tragopogon pratensis	1%	Jun - Sep	20 - 60cm	Biennial
Knapweed, Common	Centaurea nigra	2%	Jun - Sep	30 - 80cm	Perennial
Knapweed, Greater	Centaurea scabiosa	1.2%	Jun - Sep	50 - 90cm	Perennial
Marigold, Corn	Chrysanthemum segetum	0.6%	Jun - Oct	30 - 50cm	Annual
Poppy, Common	Papaver rhoeas	0.6%	May - Jul	50 - 70cm	Annual
St John's-wort, Common	Hypericum perforatum	0.8%	Jun - Sep	30 - 90cm	Perennial
Toadflax, Common	Linaria vulgaris	0.8%	Jun - Oct	30 - 90cm	Perennial
Trefoil, Bird's-foot	Lotus corniculatus	1.2%	Jun - Aug	10 - 40cm	Perennial
Vetch, Kidney	Anthyllis vulneraria	1.6%	May - Oct	15 - 50cm	Perennial
Viper's Bugloss	Echium vulgare	0.6%	May - Oct	50 - 100cm	Biennial
Yarrow	Achillea millefolium	0.8%	Jun - Oct	20 - 100cm	Perennial
Yellow-rattle	Rhinanthus minor	1%	Jun - Sep	25 - 50cm	Annual
Bent, Common	Agrostis castellana	4%	-	50 - 100cm	Grass
Bent, Creeping	Agrostis stolonifera	4%	-	40 - 100cm	Grass
Fescue, Sheeps	Festuca ovina	22.4%	-	15 - 50cm	Grass
Fescue, Slender Creeping Red	Festuca rubra, litoralis	28%	-	10 - 20cm	Grass
Saltmarsh Grass	Piccinellia maritima	4%	-	40 - 80cm	Grass
Meadow Grass, Smooth Stalked	Poa pratensis	8%	-	30 - 90cm	Grass
Timothy, Small Leaved	Phleum pratense ssp Bertolinii	9.6%	-	50 - 100cm	Grass

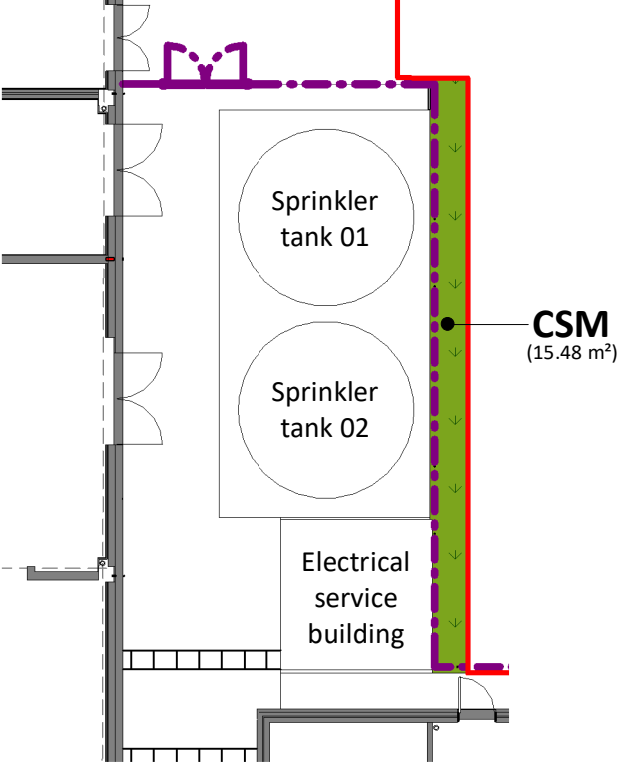

NOTE:
Refer to Civil Engineers plans for levels and drainage information.

S3	C164	16.12.21	Layout amended as per Kier's comments received on 15.12.2021
S3	C161	01.12.21	Red Boundary Line and Landscape Layout amended following comments
S3	C156	11.11.21	Landscape layout amended to include new Sprinkler tanks and Electrical Service Building
S4	P31	14.08.20	Site Boundary amended and Landscape adjusted to suit new Building location
S4	P20	06.03.20	Suitable for stage approval
STATUS	REV	DATE	DESCRIPTION
CLIENT			
Swansea University			REVISED BY CCM
			CHECKED BY CS
			ORIGINATOR NO 152296

CONSULTANT

STRIDE TREGLOWN

www.stridetreglown.com © Stride Treglown Limited 2017

PROJECT

CSM

SU Bay Campus

DRAWING TITLE
Soft Landscape Plan

SUITABILITY STATUS	SCALE
S3 : SUITABLE FOR REVIEW & COMMENT	1 : 200 @ A3
PROJECT ORIGINATOR ZONE LEVEL TYPE ROLE CLASS. NUMBER	REVISION
152296-STL-XX-00-DR-L-ZZZZ-09140	C164