



Superseded


Project: Russell & Emily Davies Rear Extension
Drawing: 101 Existing Plans and Rear Elevation
Date: 22.12.2021

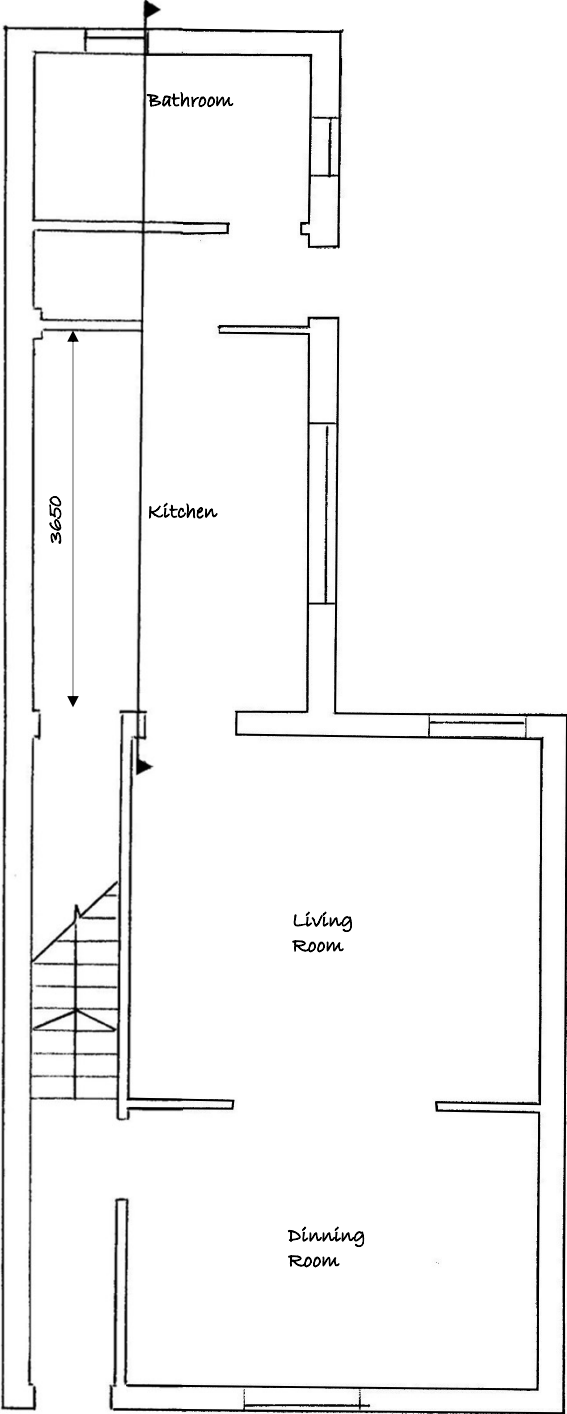

Existing Ground Floor

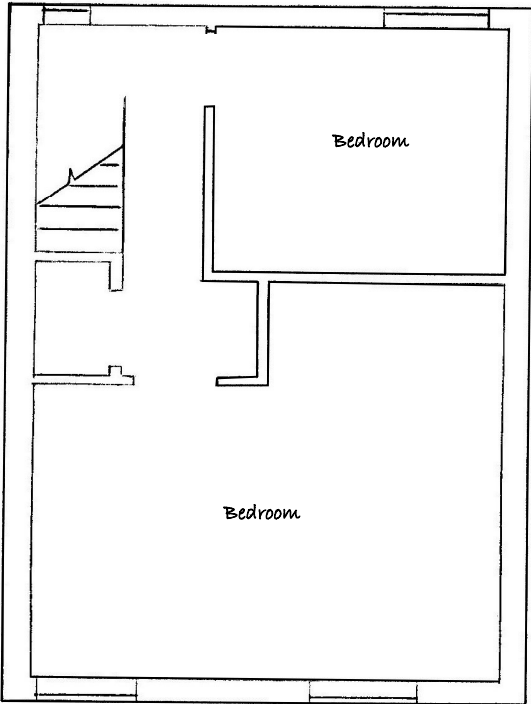

Existing First Floor

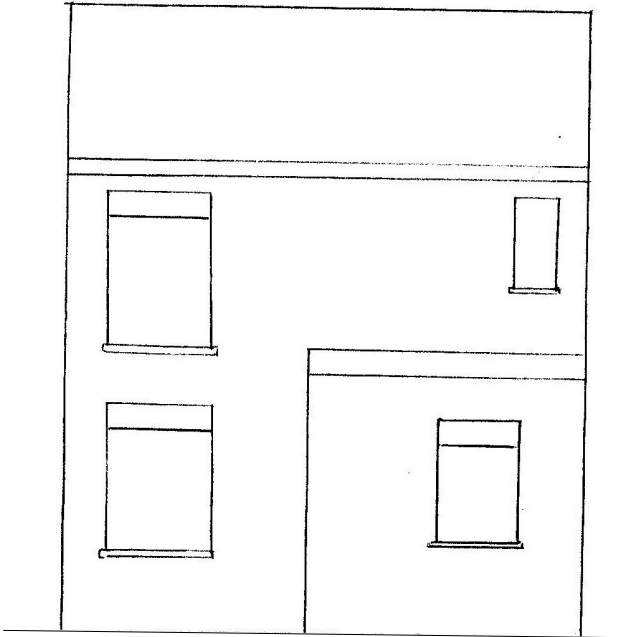

Existing Rear Elevation