



Superseded


Project: Russell & Emily Davies Rear Extension
Drawing: 102 Proposed Plans and Rear Elevation
Date: 22.12.2021

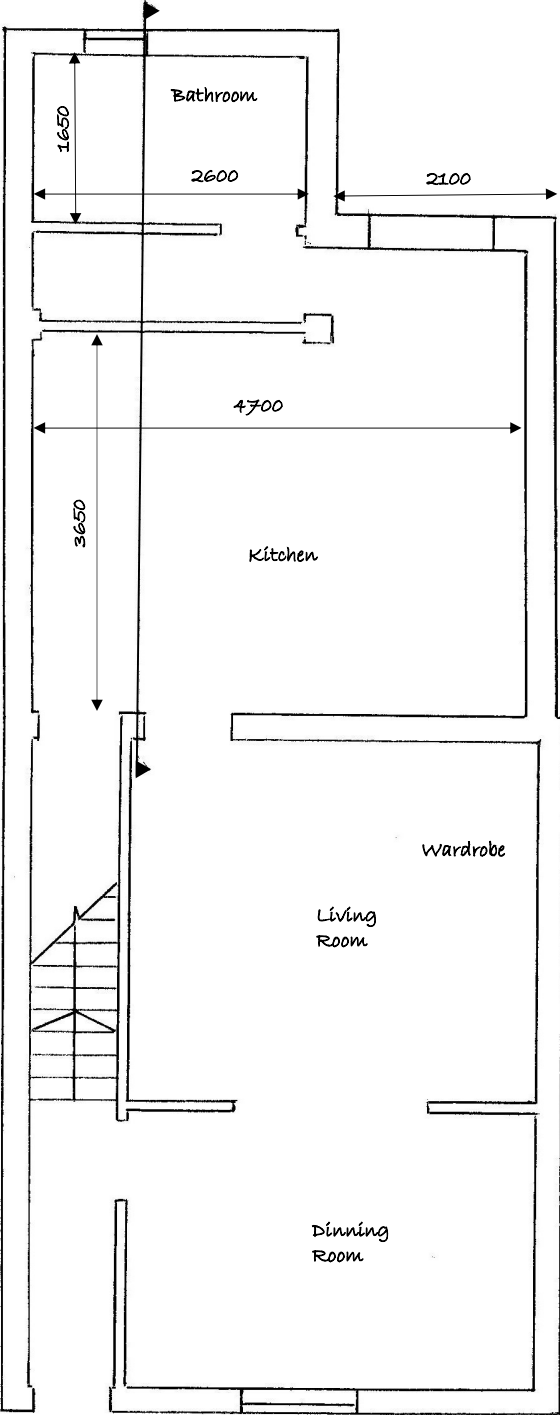

Proposed Ground Floor

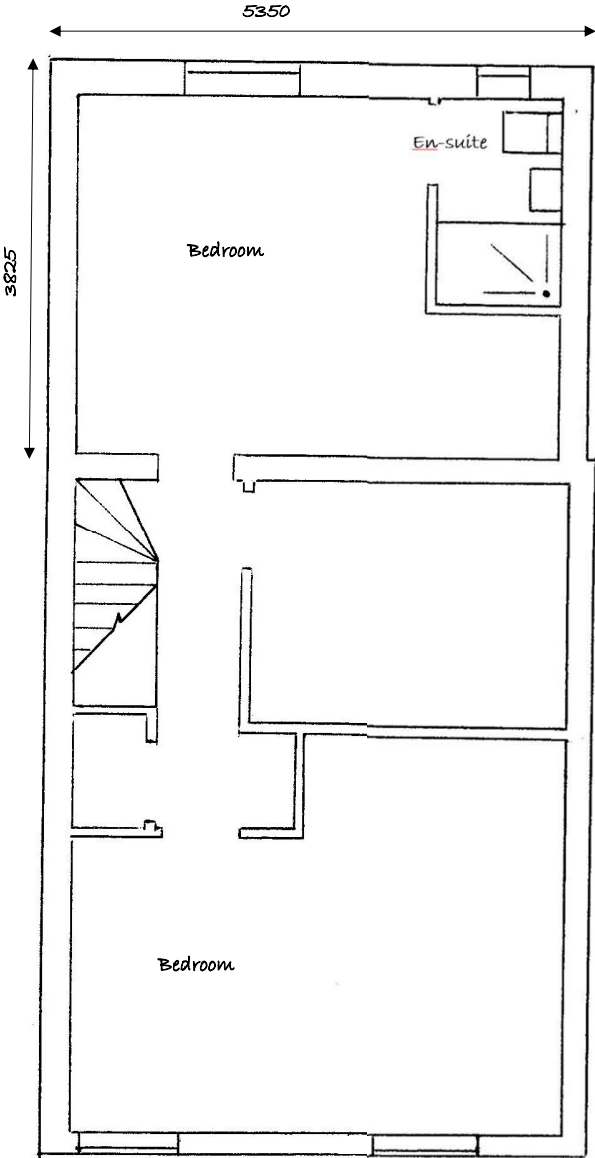

Proposed First Floor

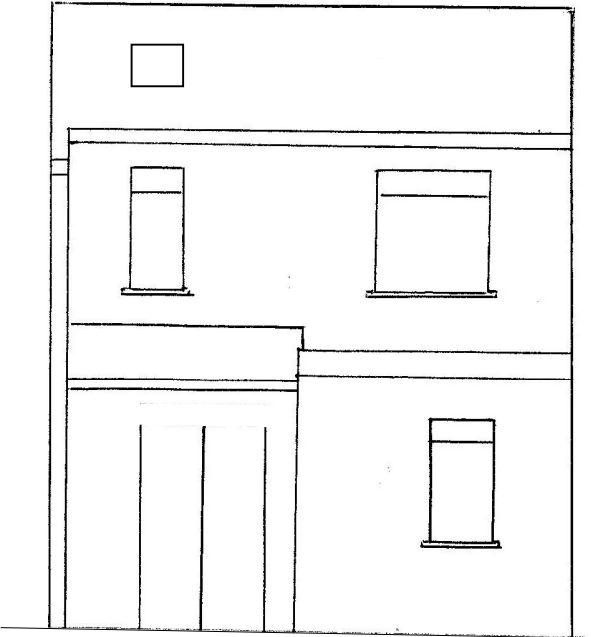

Proposed Rear Elevation