




Superseded

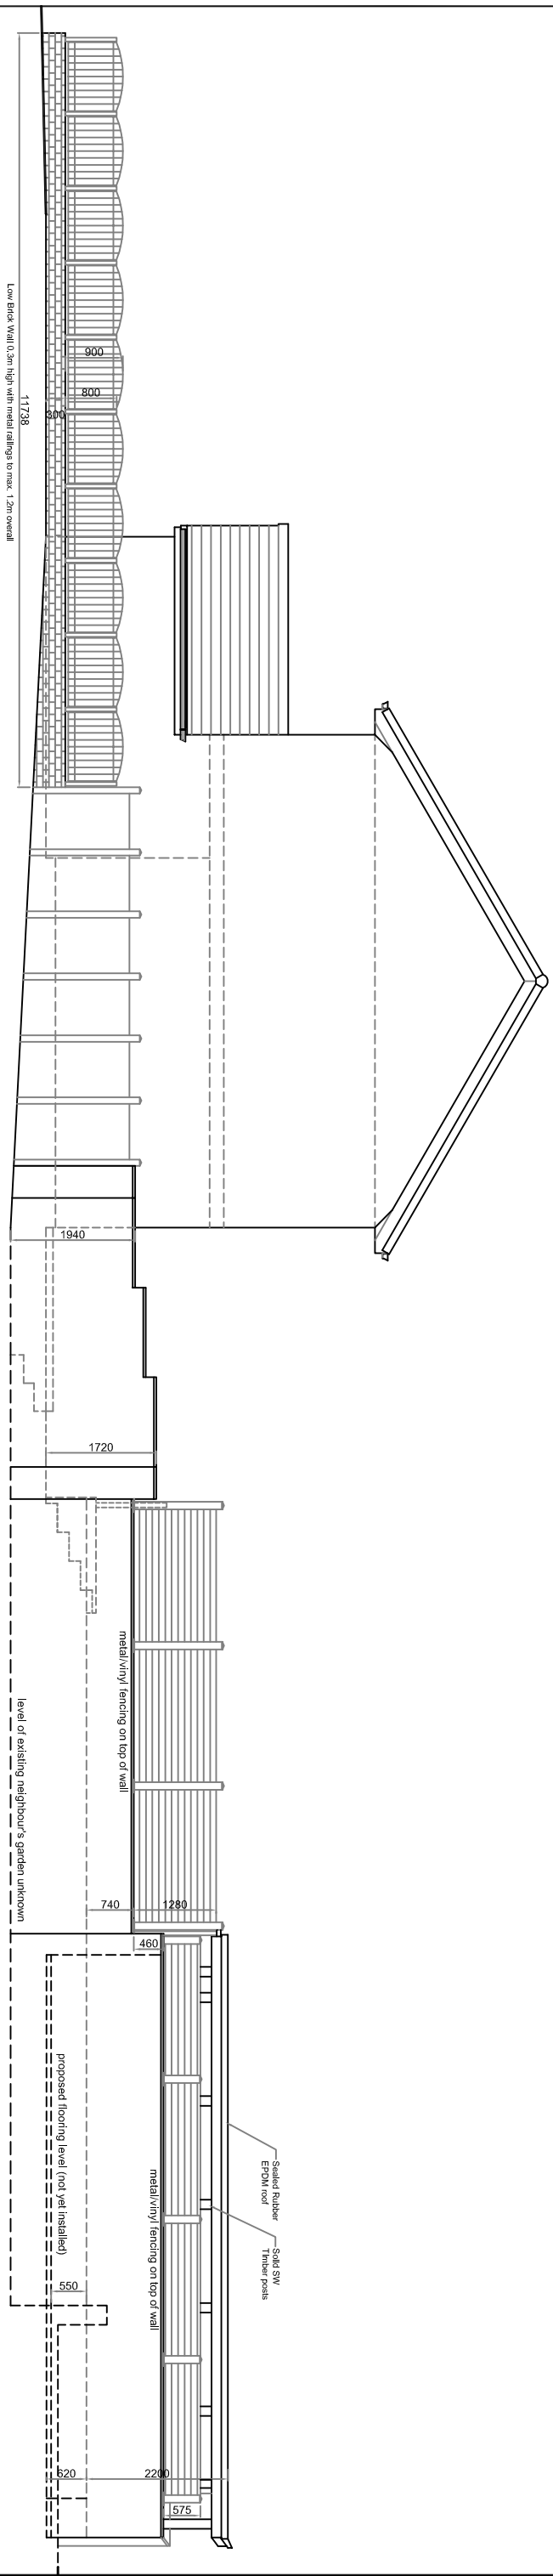

PROPOSED GARDEN ELEVATION VIEW 'D'

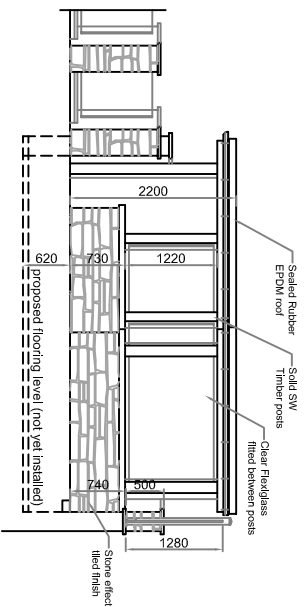

PROPOSED GARDEN ELEVATION VIEW 'C'

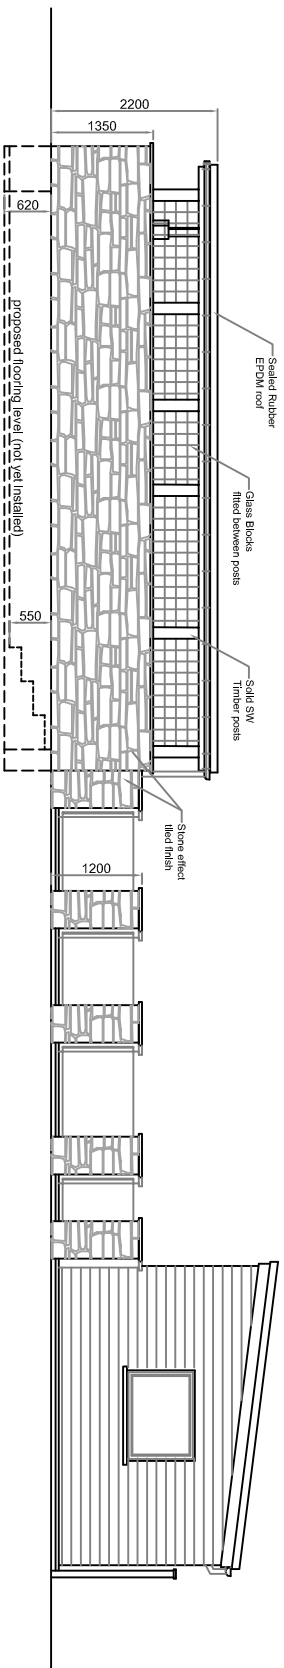

PROPOSED GARDEN ELEVATION VIEW 'B'

[illegible]