


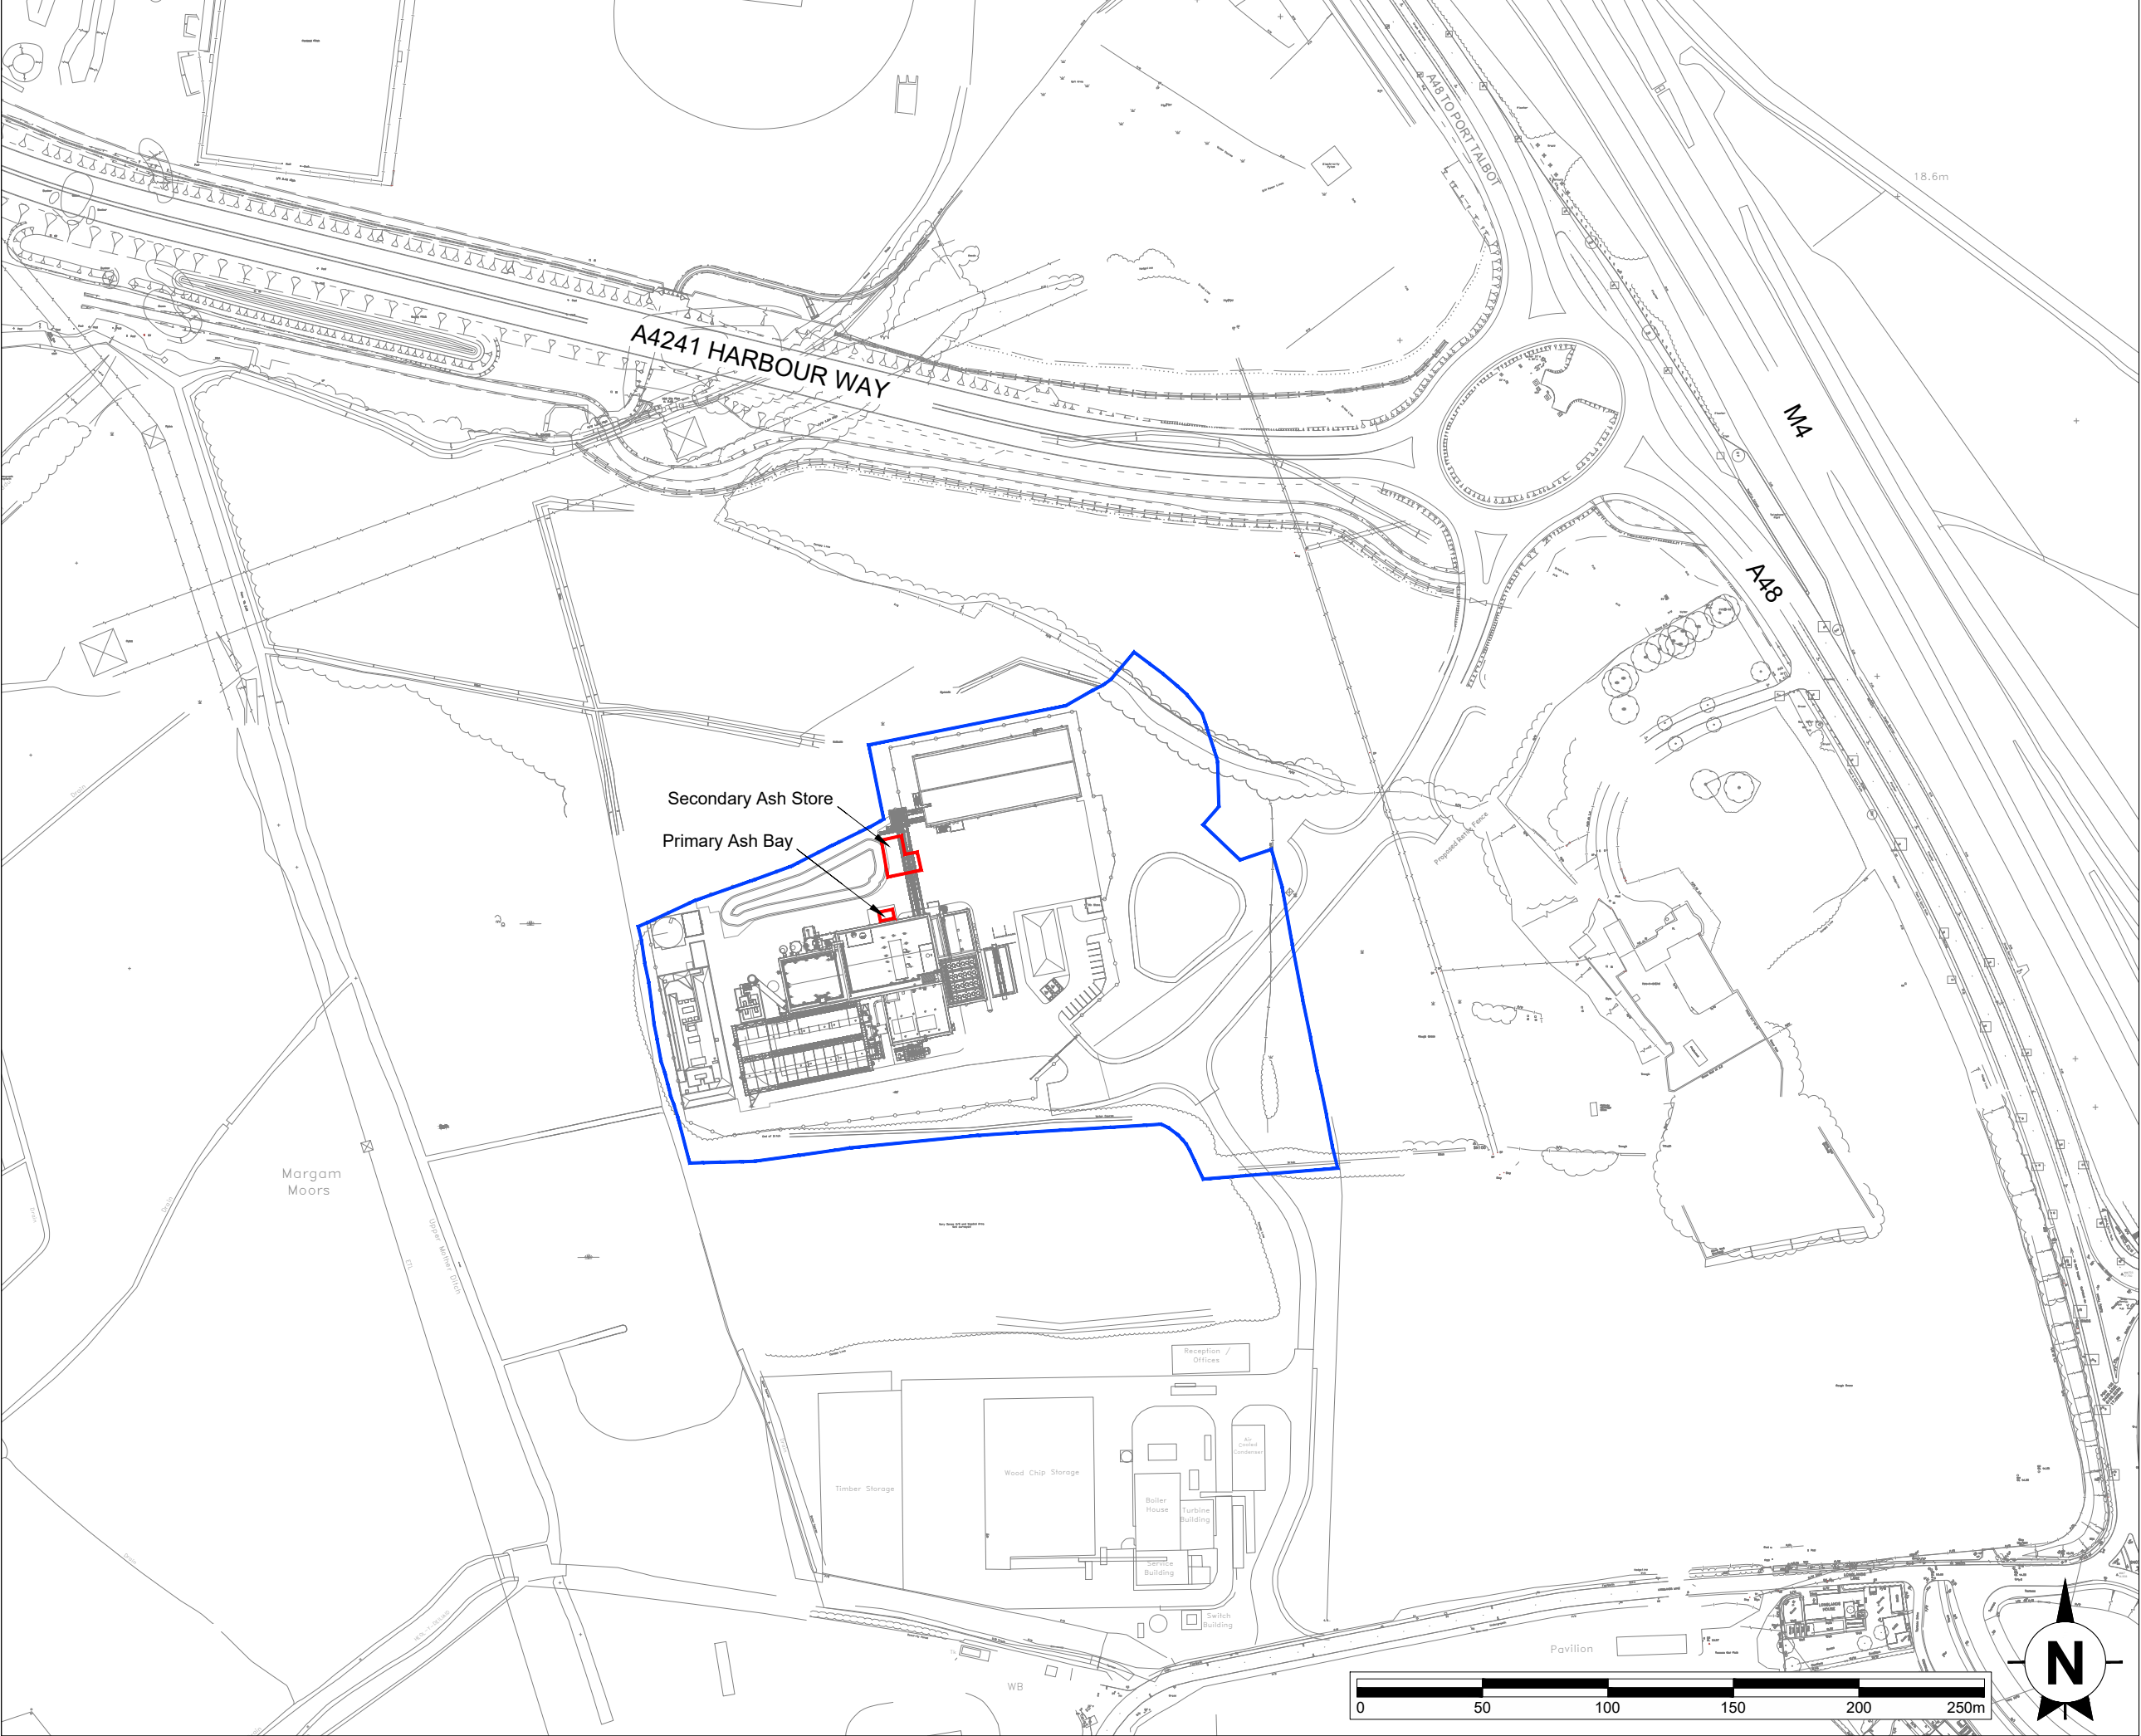

This drawing is the copyright of AXIS P.E.D Limited and may not be loaned, copied or reproduced in any way -or used for any offer, quote, tender or construction purposes without written consent of the company to do so

Follow any figured dimensions - do not scale for construction purposes. IF IN DOUBT ASK.

• Revision History • Date

- Ownership Boundary
- Application Boundary

Chester Office: Well House Barns Bretton Cheshire CH4 8DH		South Manchester Office: Canville House 76 Water Lane Wilmslow SK9 5BB		axis
0844 8700 007		www.axisped.co.uk		
client: ECO2				
project: MARGAM GREEN ENERGY PLANT ASH BAYS				
drawing title: LOCATION PLAN				
date: January 2022		drawn by:		checked:
drawing number:		SM	AR	
2774-02-02		status:		--
scale(s): 1:2500@A3		rev:		
planning environment design				