


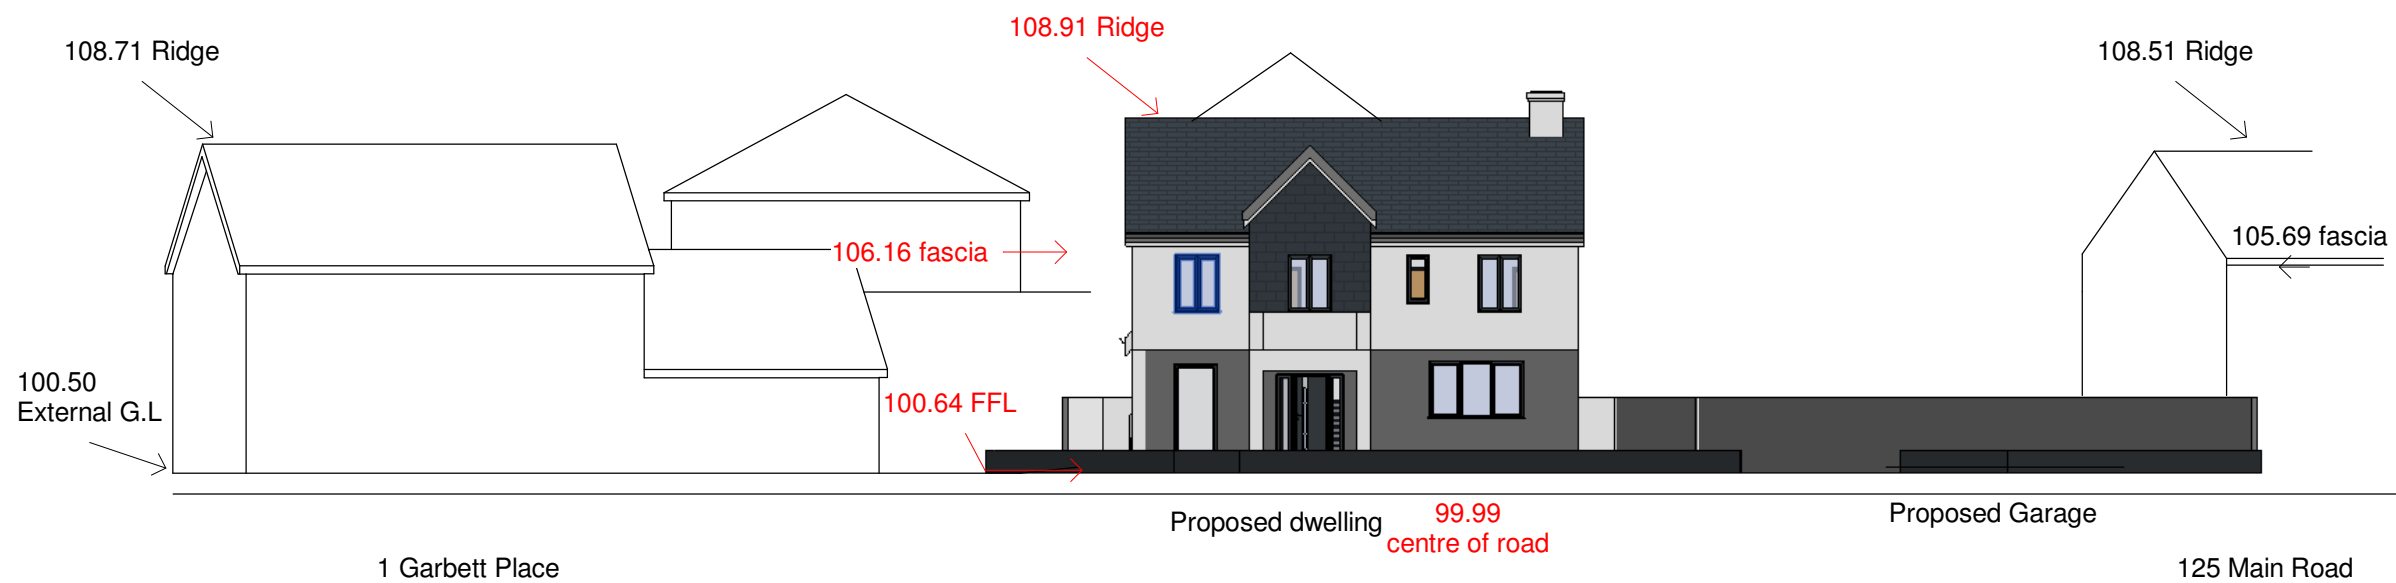

No.	Description	Date

 www.ccs-solutions.co.uk			
CODE	STATUS	SUITABILITY DESCRIPTION	PURPOSE OF ISSUE

PROJECT	Single Dwelling
SHEET	Street View & FFL

CLIENT				Mr Stephen Woodward
Date	Project number	Scale (@ A3)		
15/06/2021	17052021			
Drawn by	DRWAING NUMBER			REV
CCS	A302			B
Checked by				
CCS				