


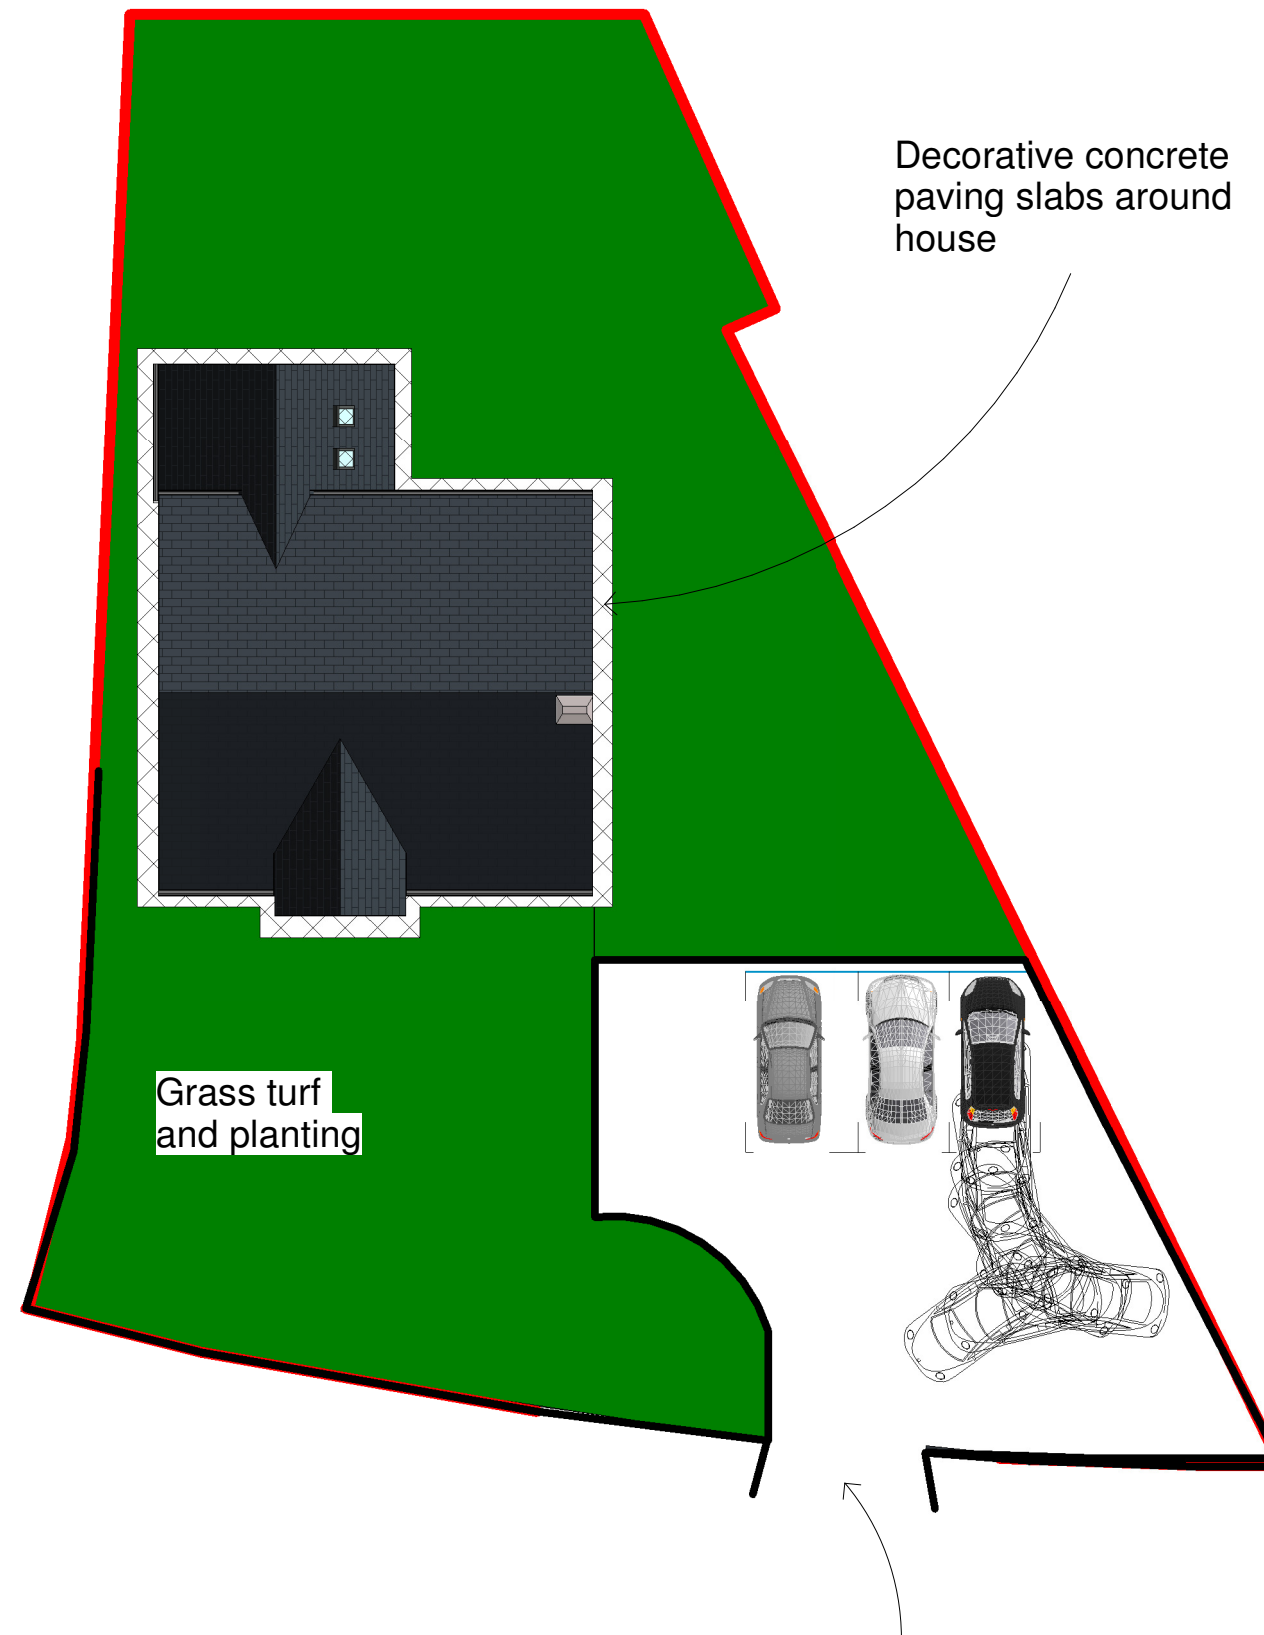

Decorative concrete
paving slabs around
house

Grass turf
and planting

Parking
1 : 200

Proposed drive way access as approved
in 2019 under app ref (P2019/5286)

	No.	Description	Date	 www.ccs-solutions.co.uk				PROJECT Single Dwelling		CLIENT Mr Stephen Woodward				
								Date 15/06/2021		Project number 17052021		Scale (@ A3) 1 : 200		
				CODE	STATUS	SUITABILITY DESCRIPTION	PURPOSE OF ISSUE	SHEET Parking		Drawn by CCS		DRWAING NUMBER		REV
										Checked by		A306		B