


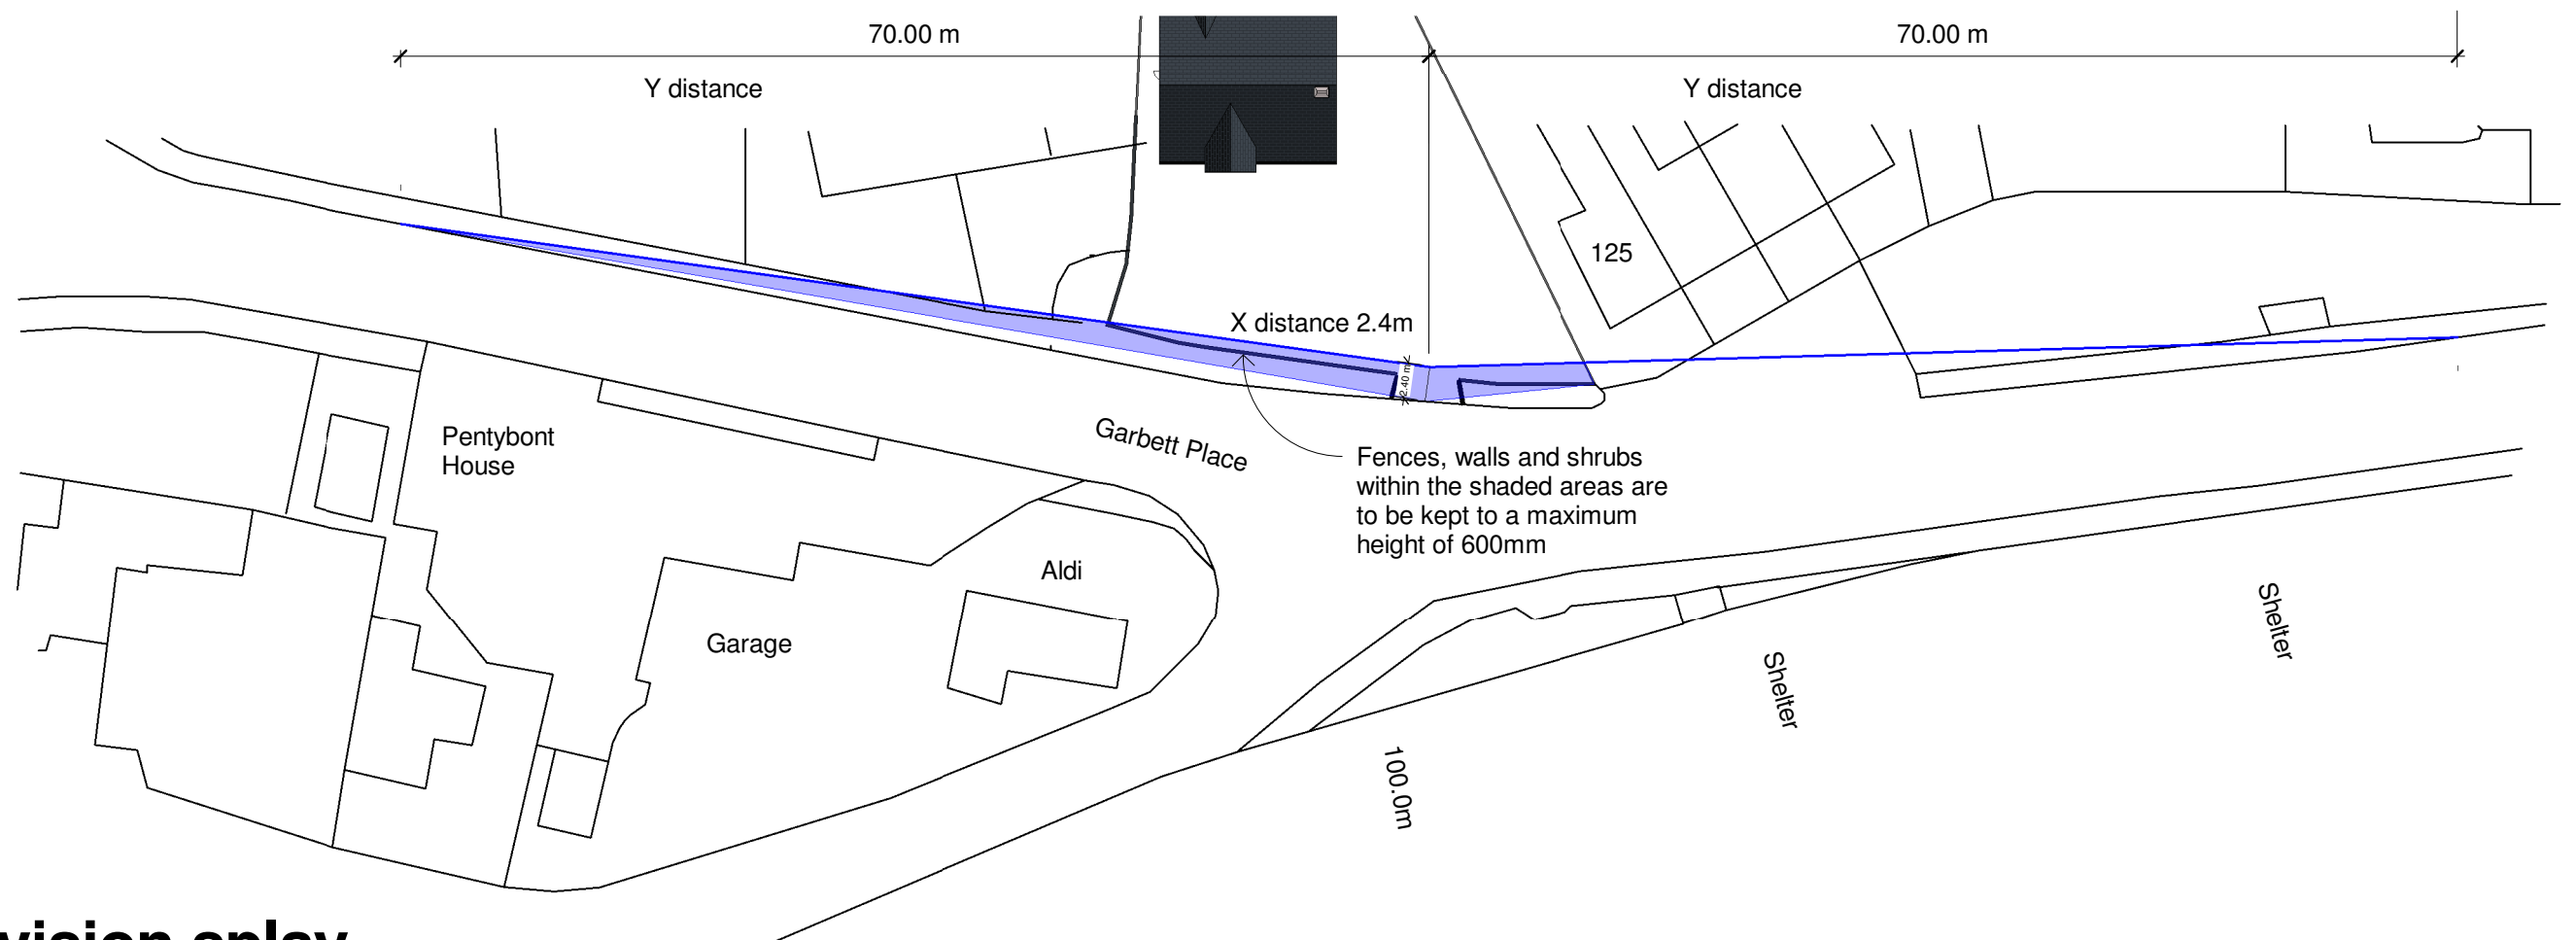

Site vision splay

1 : 500

	No.	Description	Date	 www.ccs-solutions.co.uk				PROJECT		Mr Stephen Woodward			
								Single Dwelling					
								SHEET		Vision Splay			
				CODE	STATUS	SUITABILITY DESCRIPTION	PURPOSE OF ISSUE	Date 15/06/2021	Project number 17052021	Scale (@ A3) 1 : 500			
								Drawn by CCS	DRWAING NUMBER		REV C		
								Checked by CCS	A305				