


PROPOSED SINGLE STOREY EXTENSION AT
No. 15 CADOXTON TERRACE,
CADOXTON, NEATH, SA10 8BR.
(Ms. NIKKI THOMAS)
PLANNING AND BUILDING CONTROL APPLICATIONS

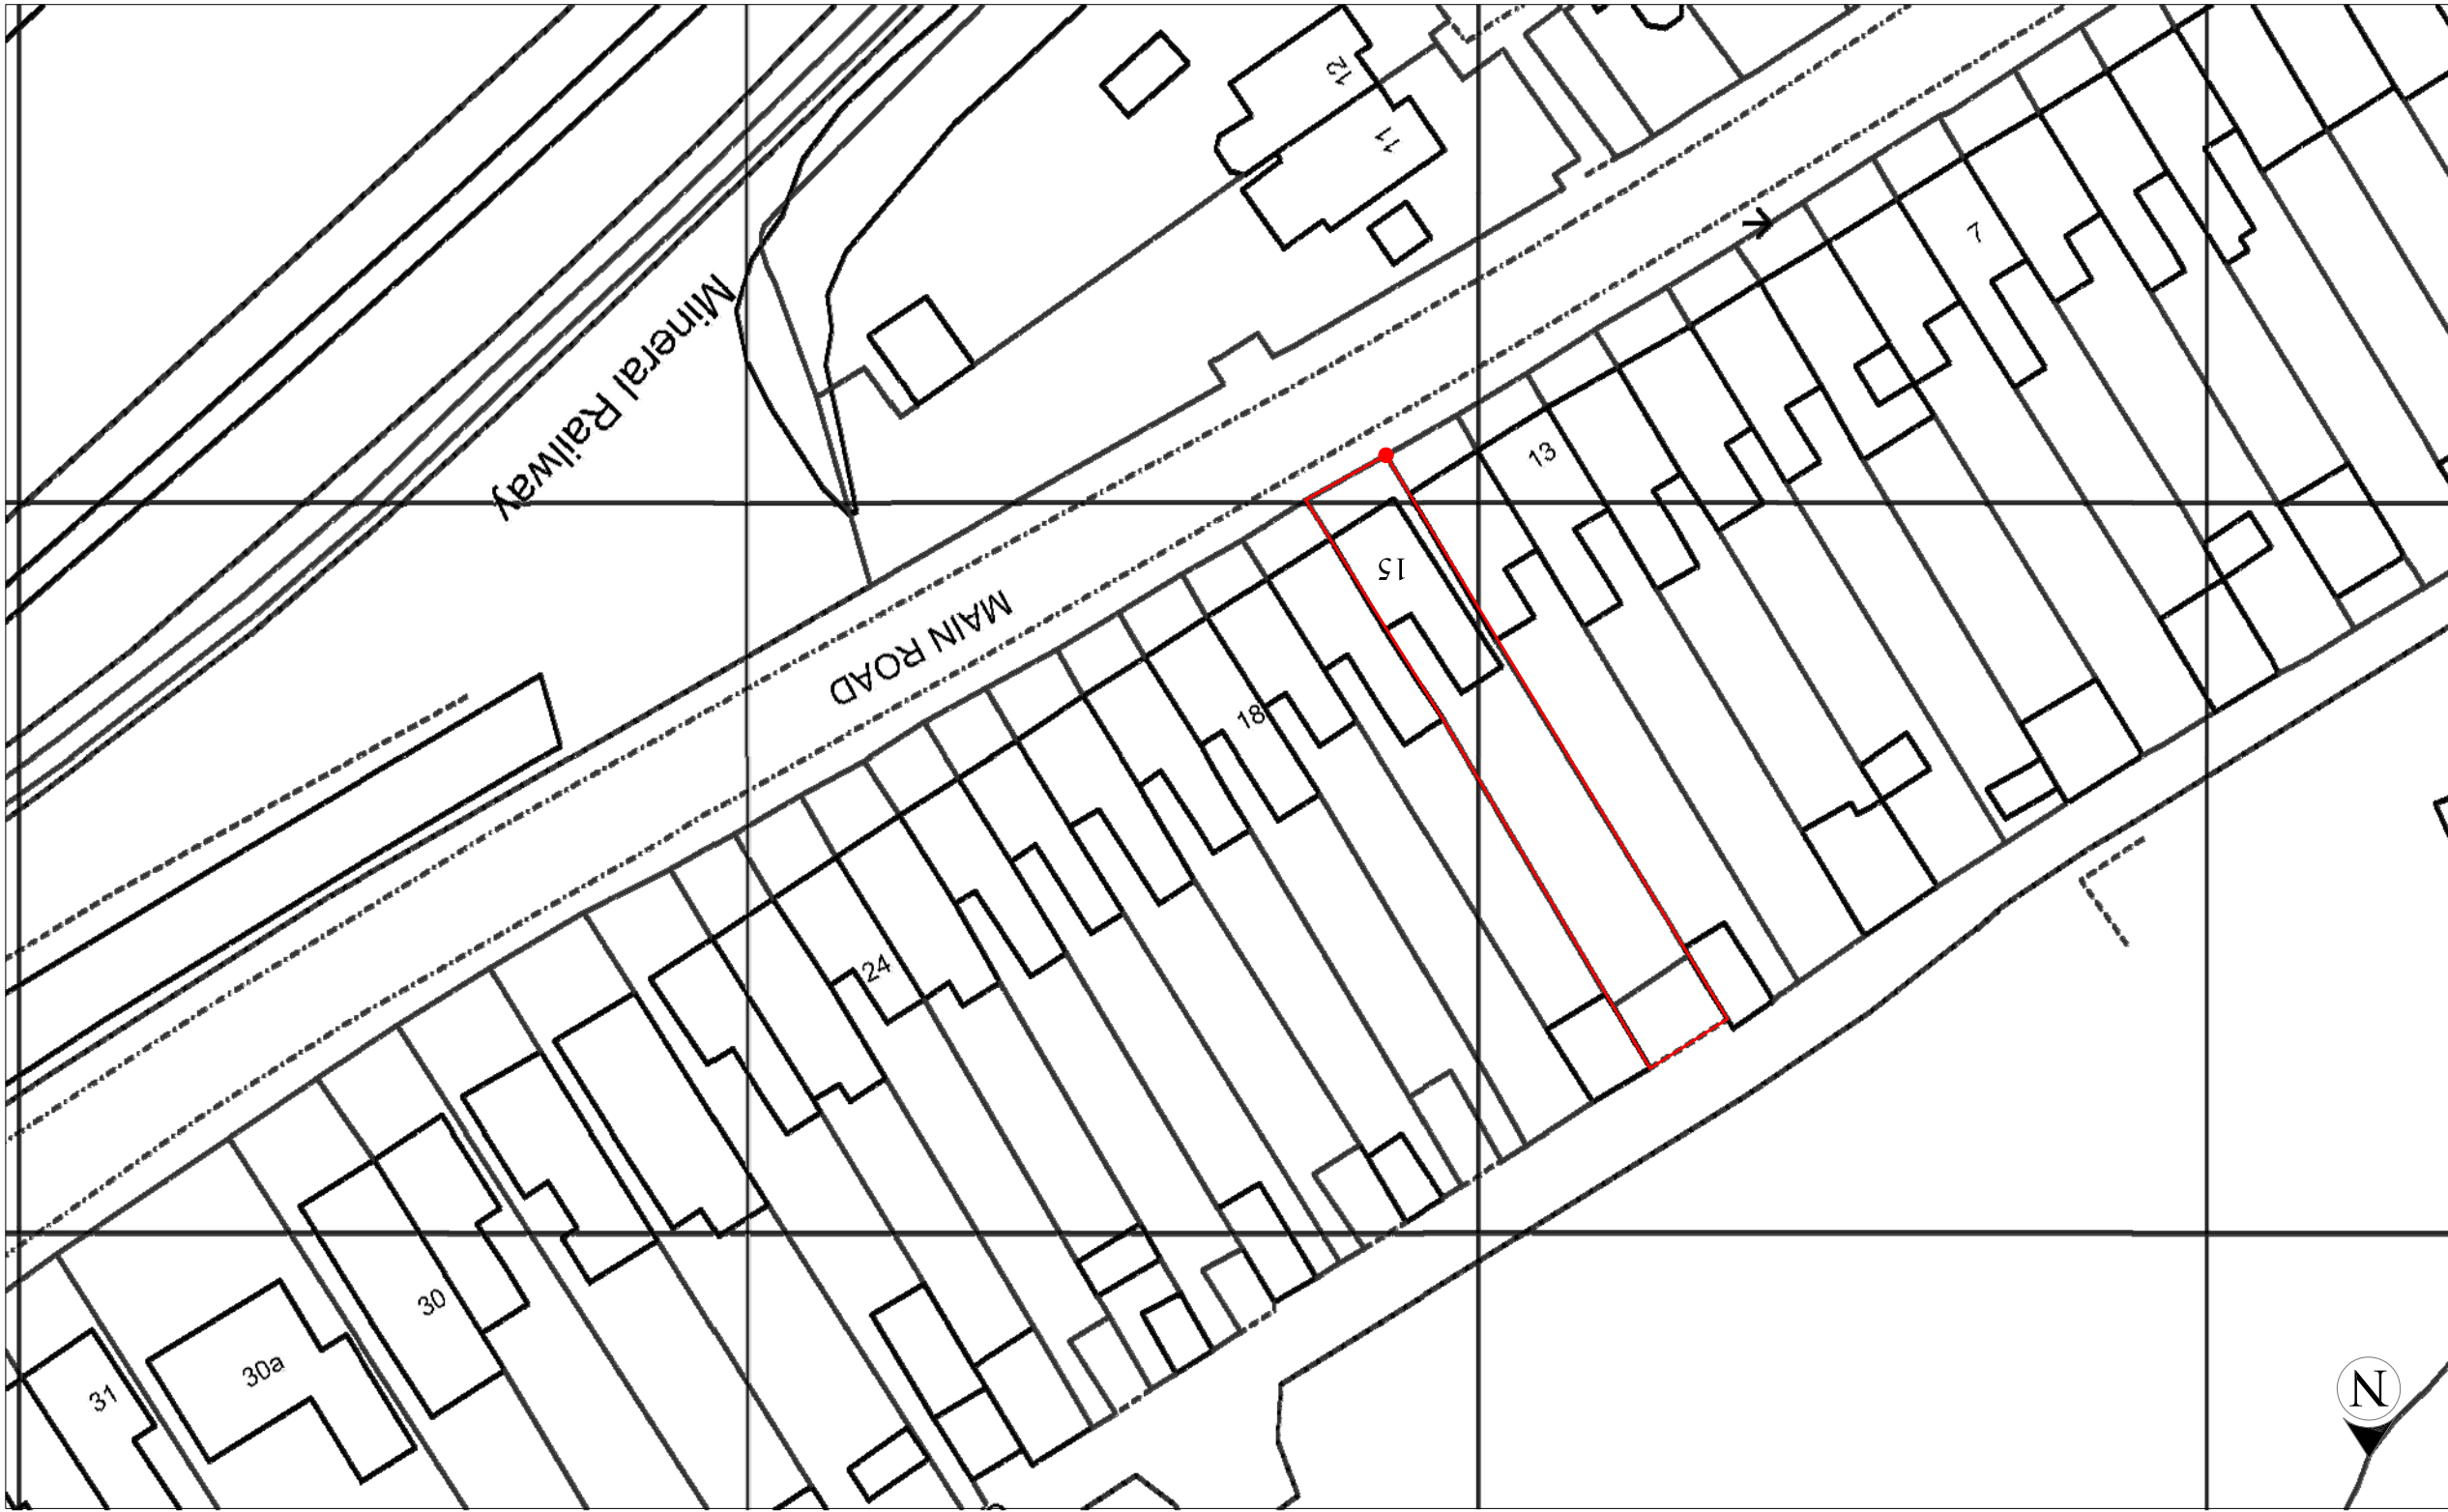

BLOCK PLAN
SCALE 1:500