
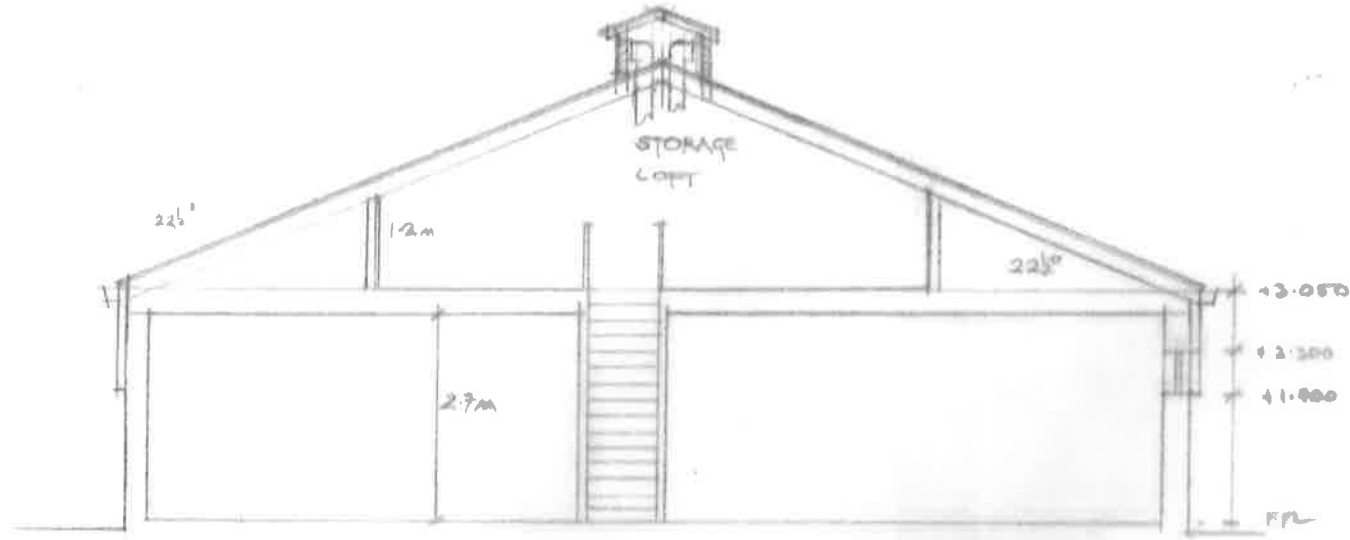



SECTION 'C'

FLAT ROOFING SYSTEM IN COLOUR TO MATCH MAIN ROOF
FASCIA + GUTTERS TO MATCH EXISTING
ROLLER SHUTTER CURTAIN TO BE
RECESSED INTO SOFFIT + TO
MATCH EXISTING

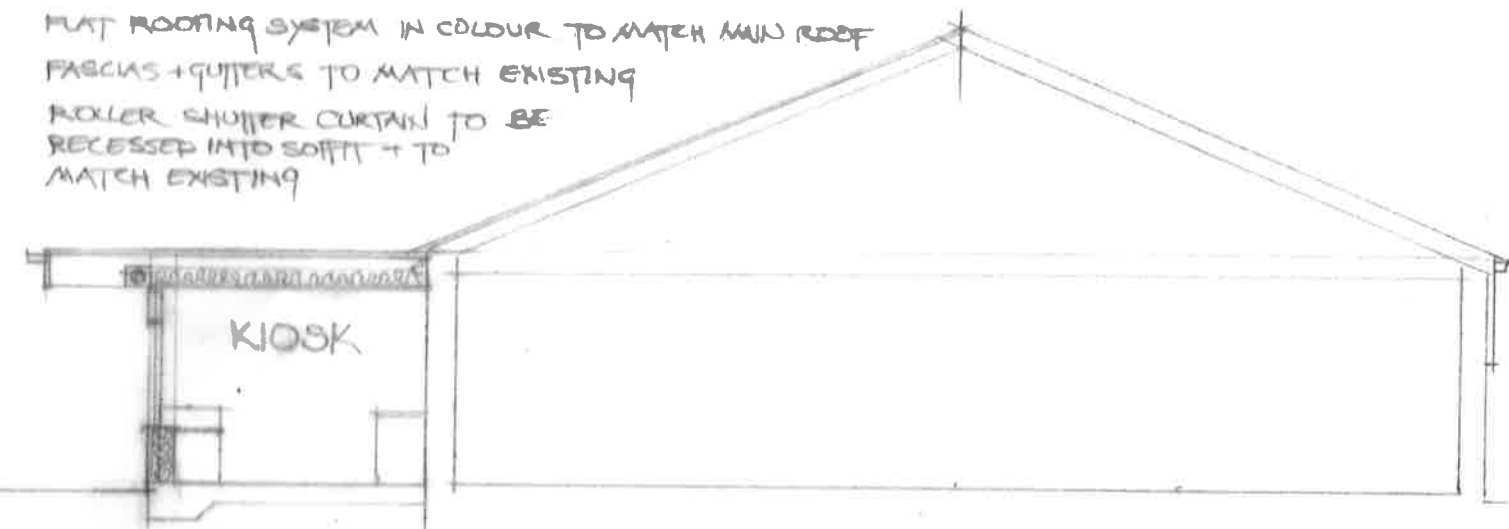


SECTION A

ROLLER SHUTTERS TO ALL VERANDAH,
MAIN ENTRANCE DOORS +
DELIVERY DOOR.
SHUTTER BOXES TO BE
HIDDEN BY FASCIA, SIGNS ETC.

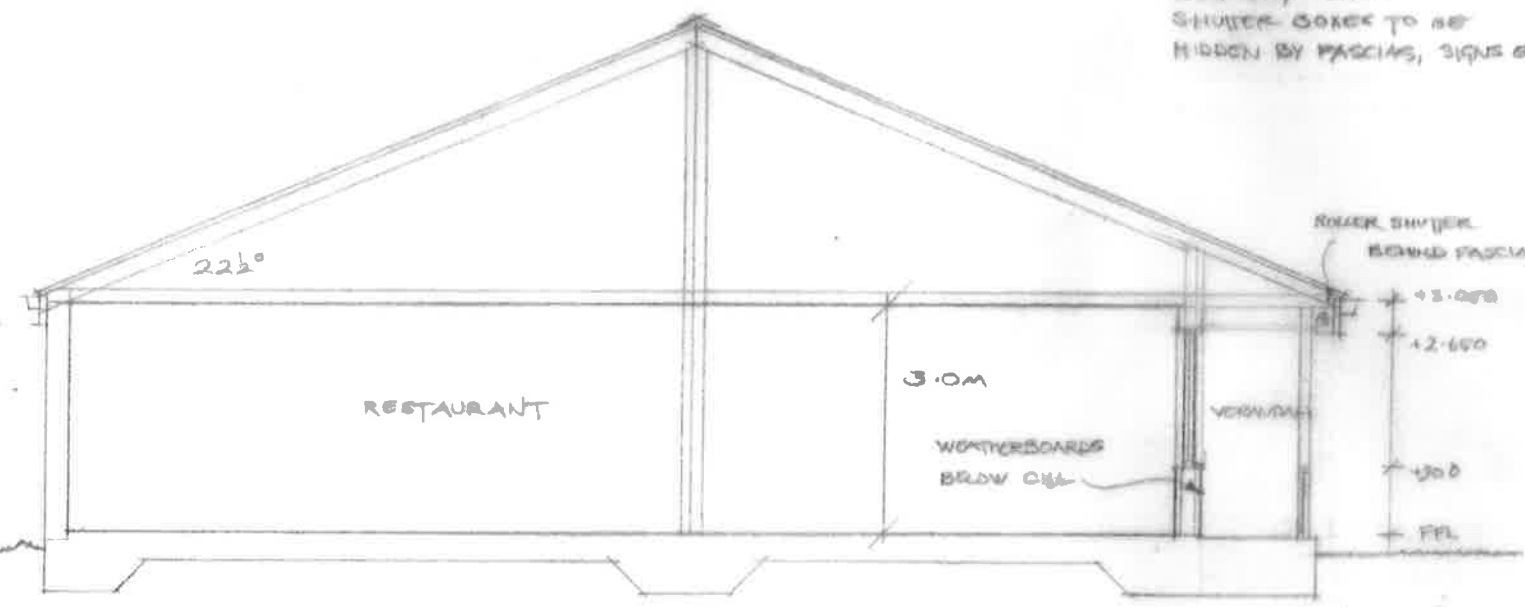

SECTION B

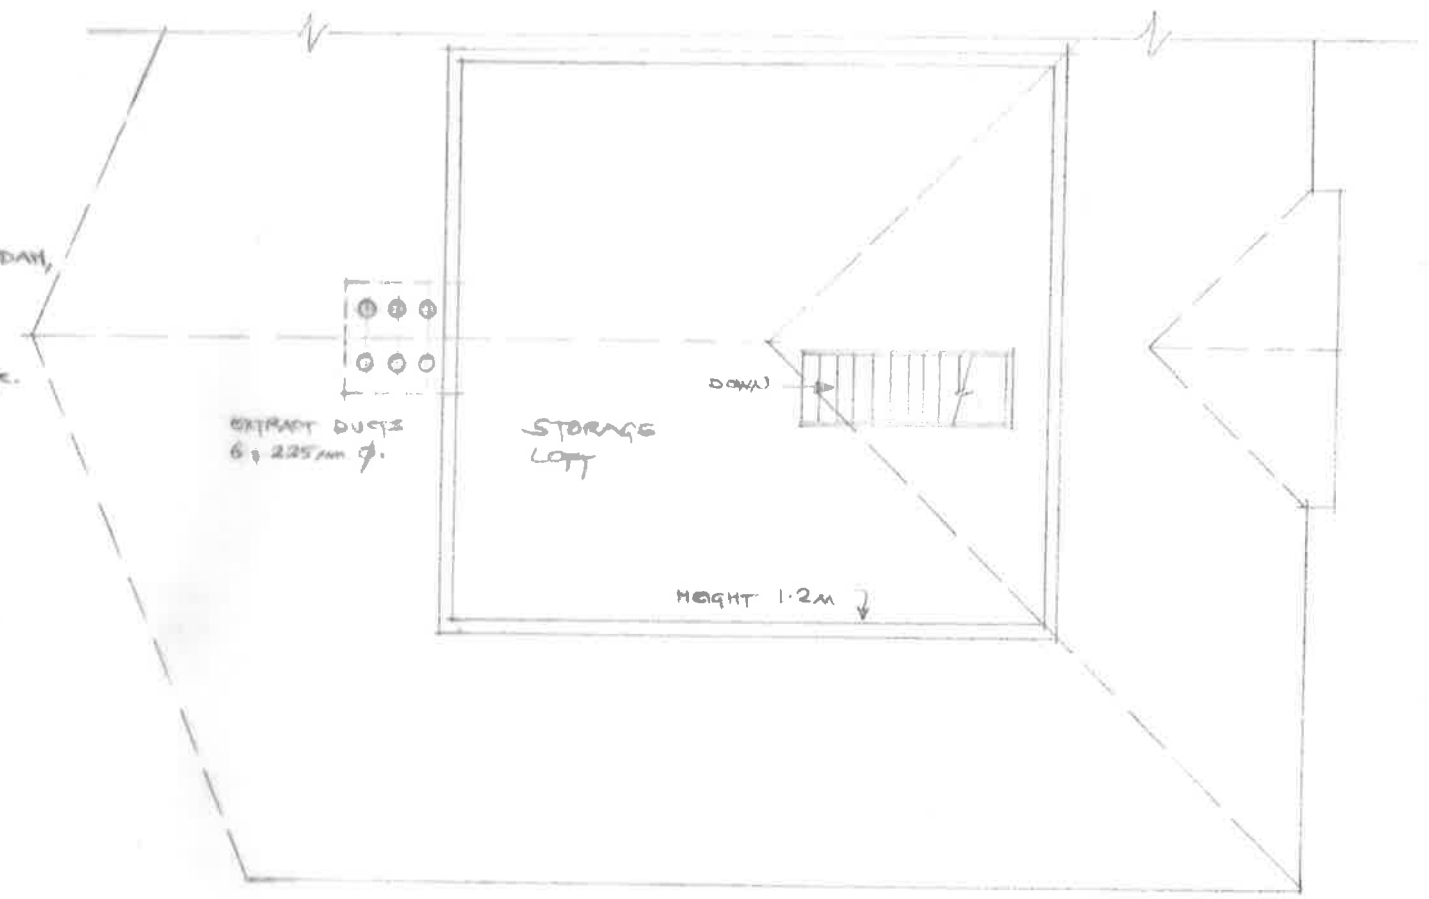

LOFT PLAN

Owen H B Short Architectural Design 15 Thistleboon Gardens Mumbles Swansea SA3 4HH 07 88 44 3 88 12 owenhb46@gmail.com	Rev:	Client: Franco's Licensed Restaurant And Take Away Site: Princess Margaret Way Aberavon Beach Project: Side extension as servery kiosk for takeaway ice cream sales	Drawing title: AS PROPOSED LOFT PLAN and SECTION	Date: December 2021 Scale: 1 - 100 at A3 Drawing ref: 275.FFR.KIO.14
---	-------------	---	---	--