


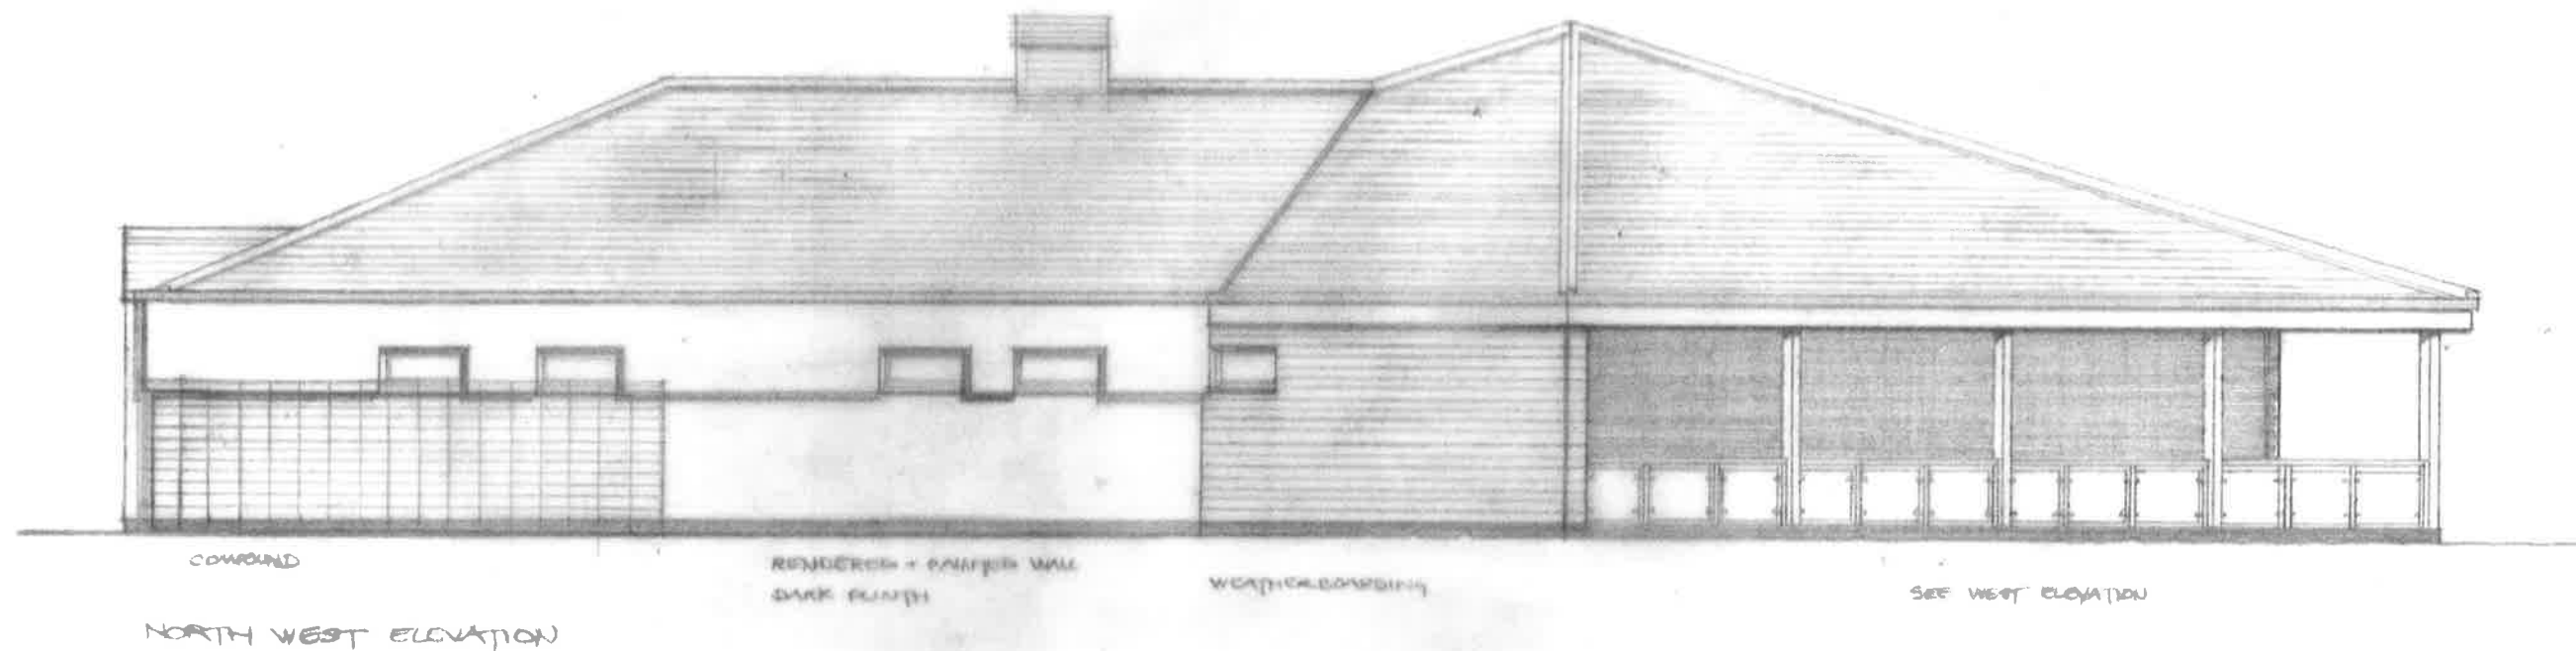

Owen H B Short Architectural Design 15 Thistleboon Gardens Mumbles Swansea SA3 4HH 07 88 44 3 88 12 owenhb46 @ gmail.com	Rev: Client: Franco's Licensed Restaurant And Take Away Site: Princess Margaret Way Aberavon Beach Project: Side extension as servery kiosk for takeaway ice cream sales	Drawing title: AS PROPOSED ELEVATIONS 2	Date: December 2021 Scale: 1 - 100 at A3 Drawing ref: 275.FFR.KIO.13
--	---	---	--