



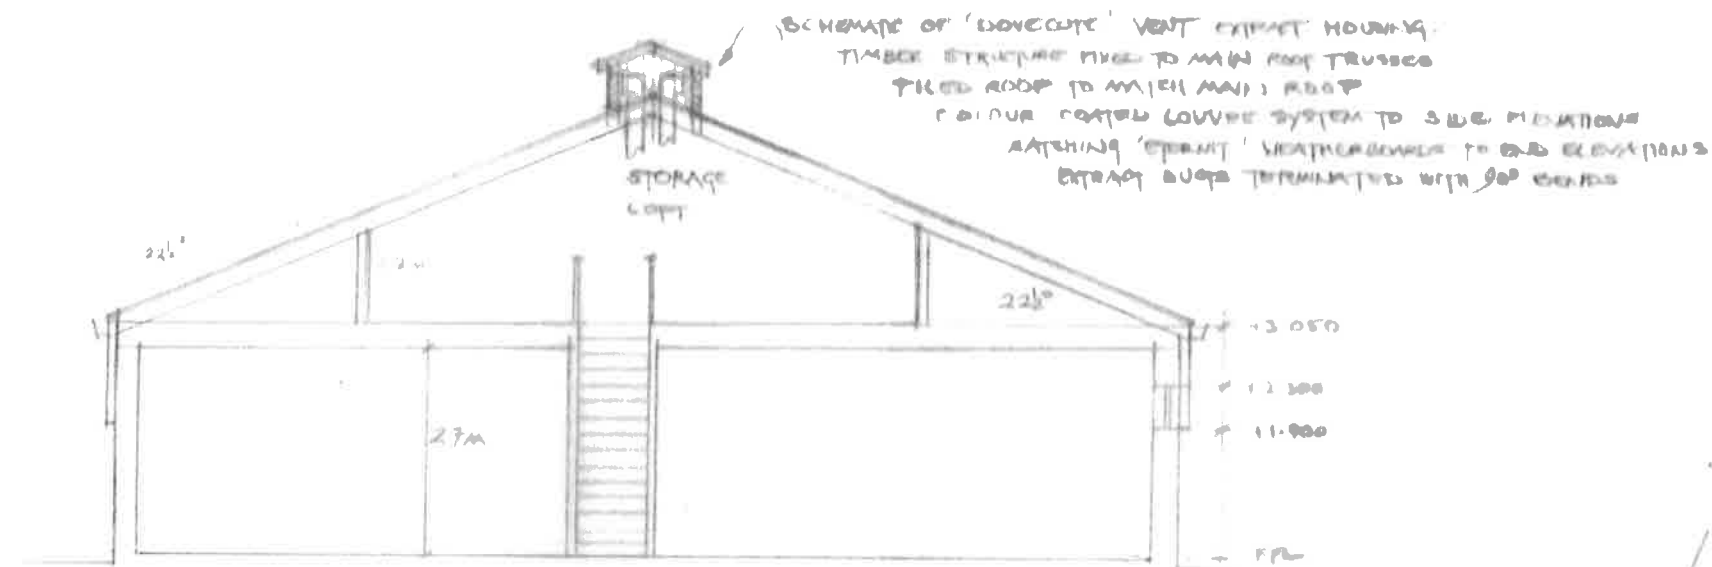

SECTION A

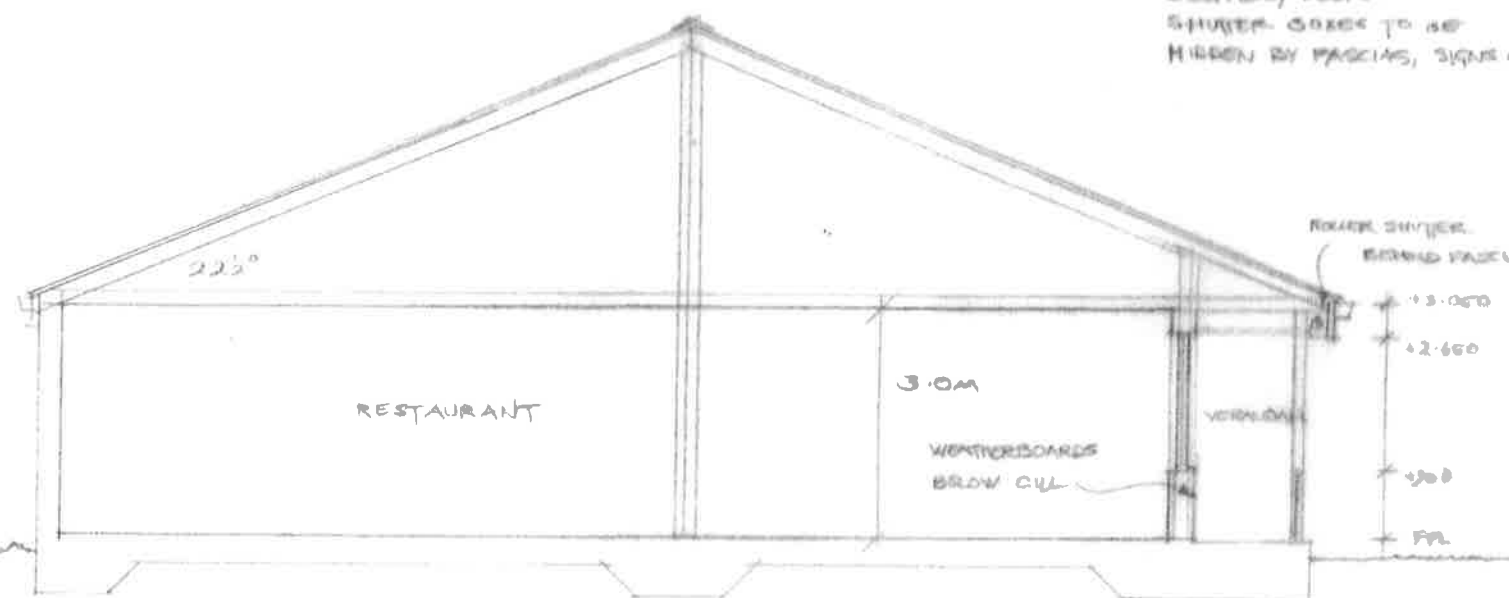


SECTION B

ROLLER SHUTTERS TO ALL VERANDA,
 MAIN ENTRANCE DOORS &
 DELIVERY DOOR
 SHUTTER COLOUR TO BE
 HIDDEN BY FASCIA, SIGN ETC.

ROLLER SHUTTER
 BEHIND FASCIA

EXHAUST DUCTS
 6 x 225mm Ø.

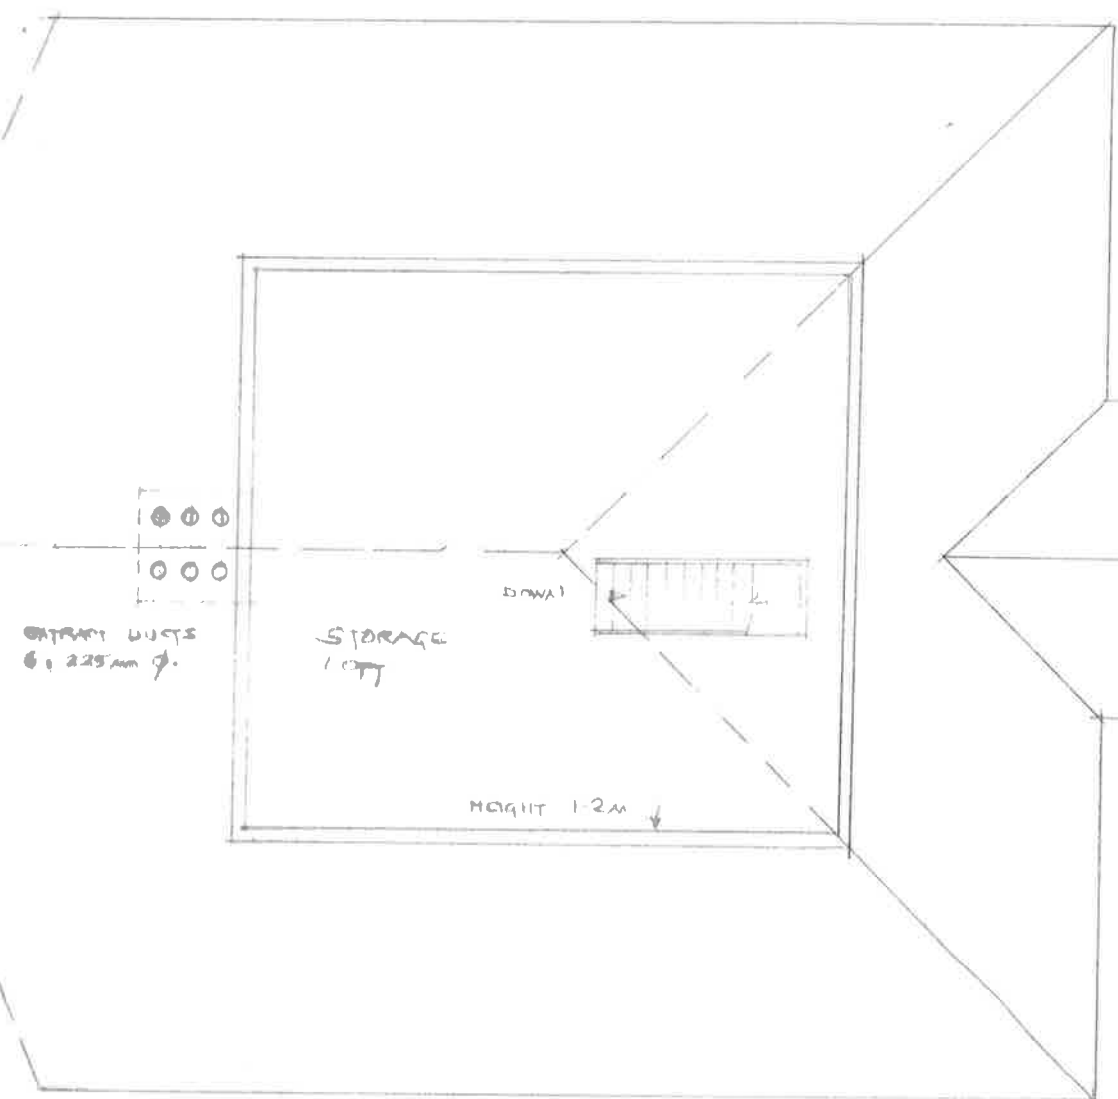

LOFT PLAN

Owen H B Short
Architectural Design
 15 Thistleboon Gardens
 Mumbles
 Swansea
 SA3 4HH
 07 88 44 3 88 12
 owenhb46@gmail.com

Rev: Client: **Franco's Licensed Restaurant
 And Take Away**
 Site: **Princess Margaret Way
 Aberavon Beach**
 Project: **Side extension as servery
 kiosk for takeaway ice cream sales**

Drawing title:
**AS EXISTING
 LOFT PLAN and
 SECTION**

Date: **December 2021**
 Scale: **1 - 100 at A3**
 Drawing ref:
275.FFR.KIO.04