


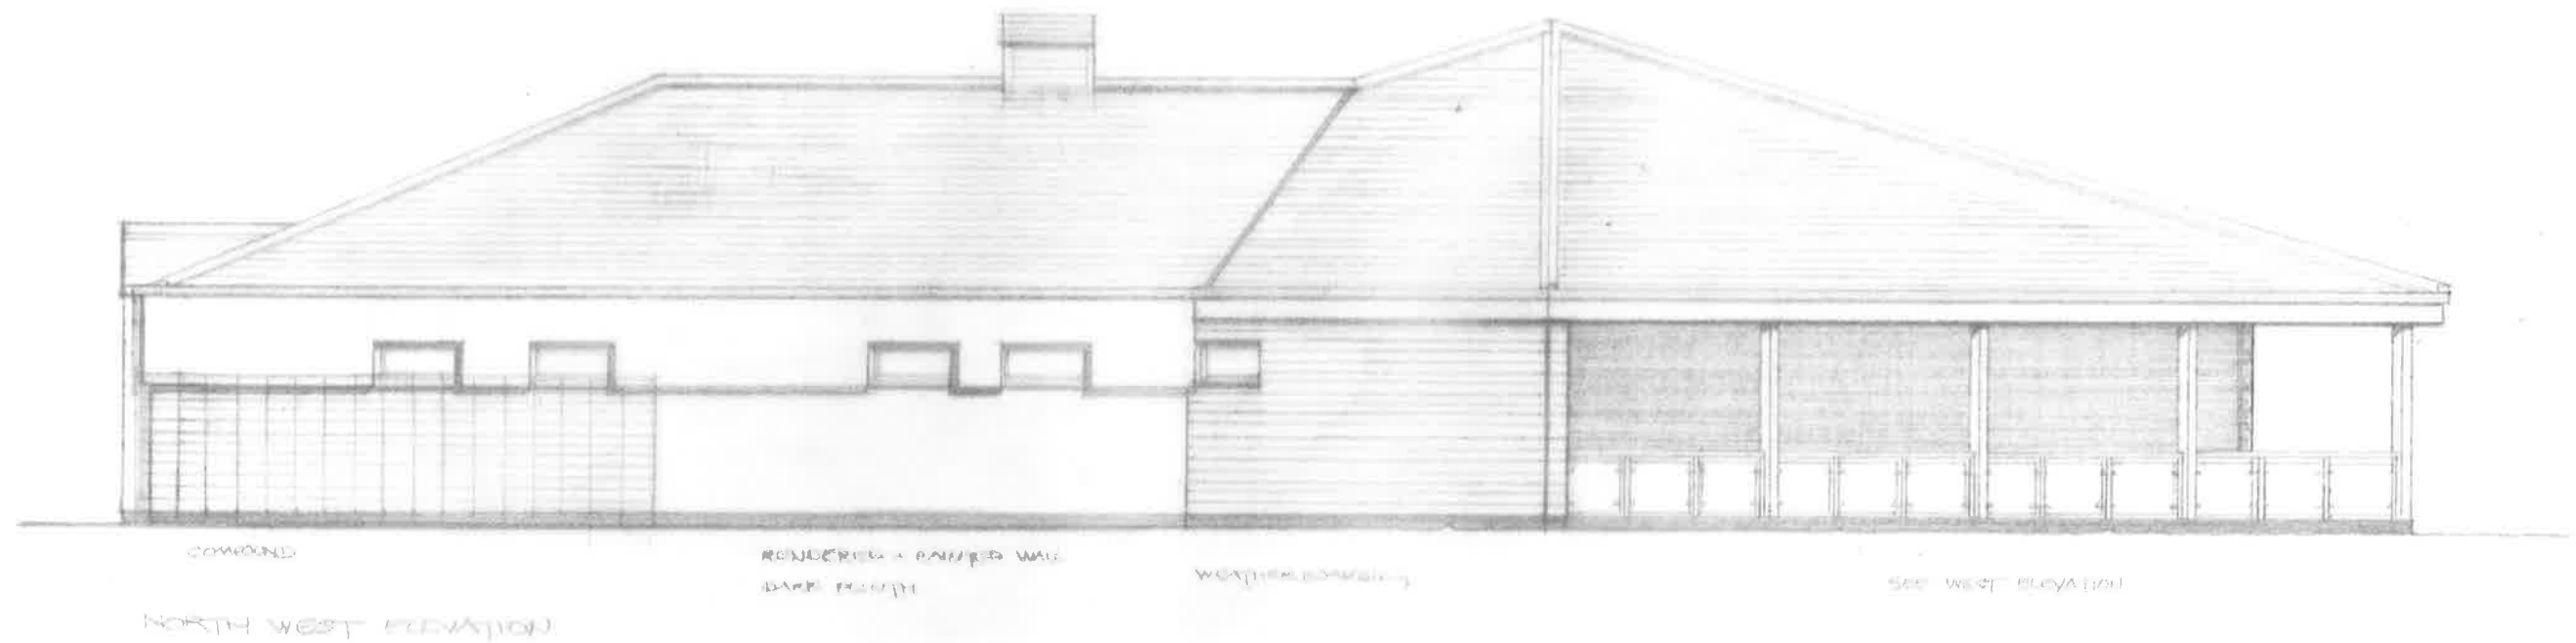

Owen H B Short
Architectural Design
15 Thistleboon Gardens
Mumbles
Swansea
SA3 4HH
07 88 44 3 88 12
owenhb46@gmail.com

Rev: Client: **Franco's Licensed Restaurant
And Take Away**
Site: **Princess Margaret Way
Aberavon Beach**
Project: **Side extension as servery
kiosk for takeaway ice cream sales**

Drawing title:

**AS EXISTING
ELEVATIONS 2**

Date: **December 2021**

Scale: **1 - 100 at A3**

Drawing ref:

275.FFR.KIO.03