


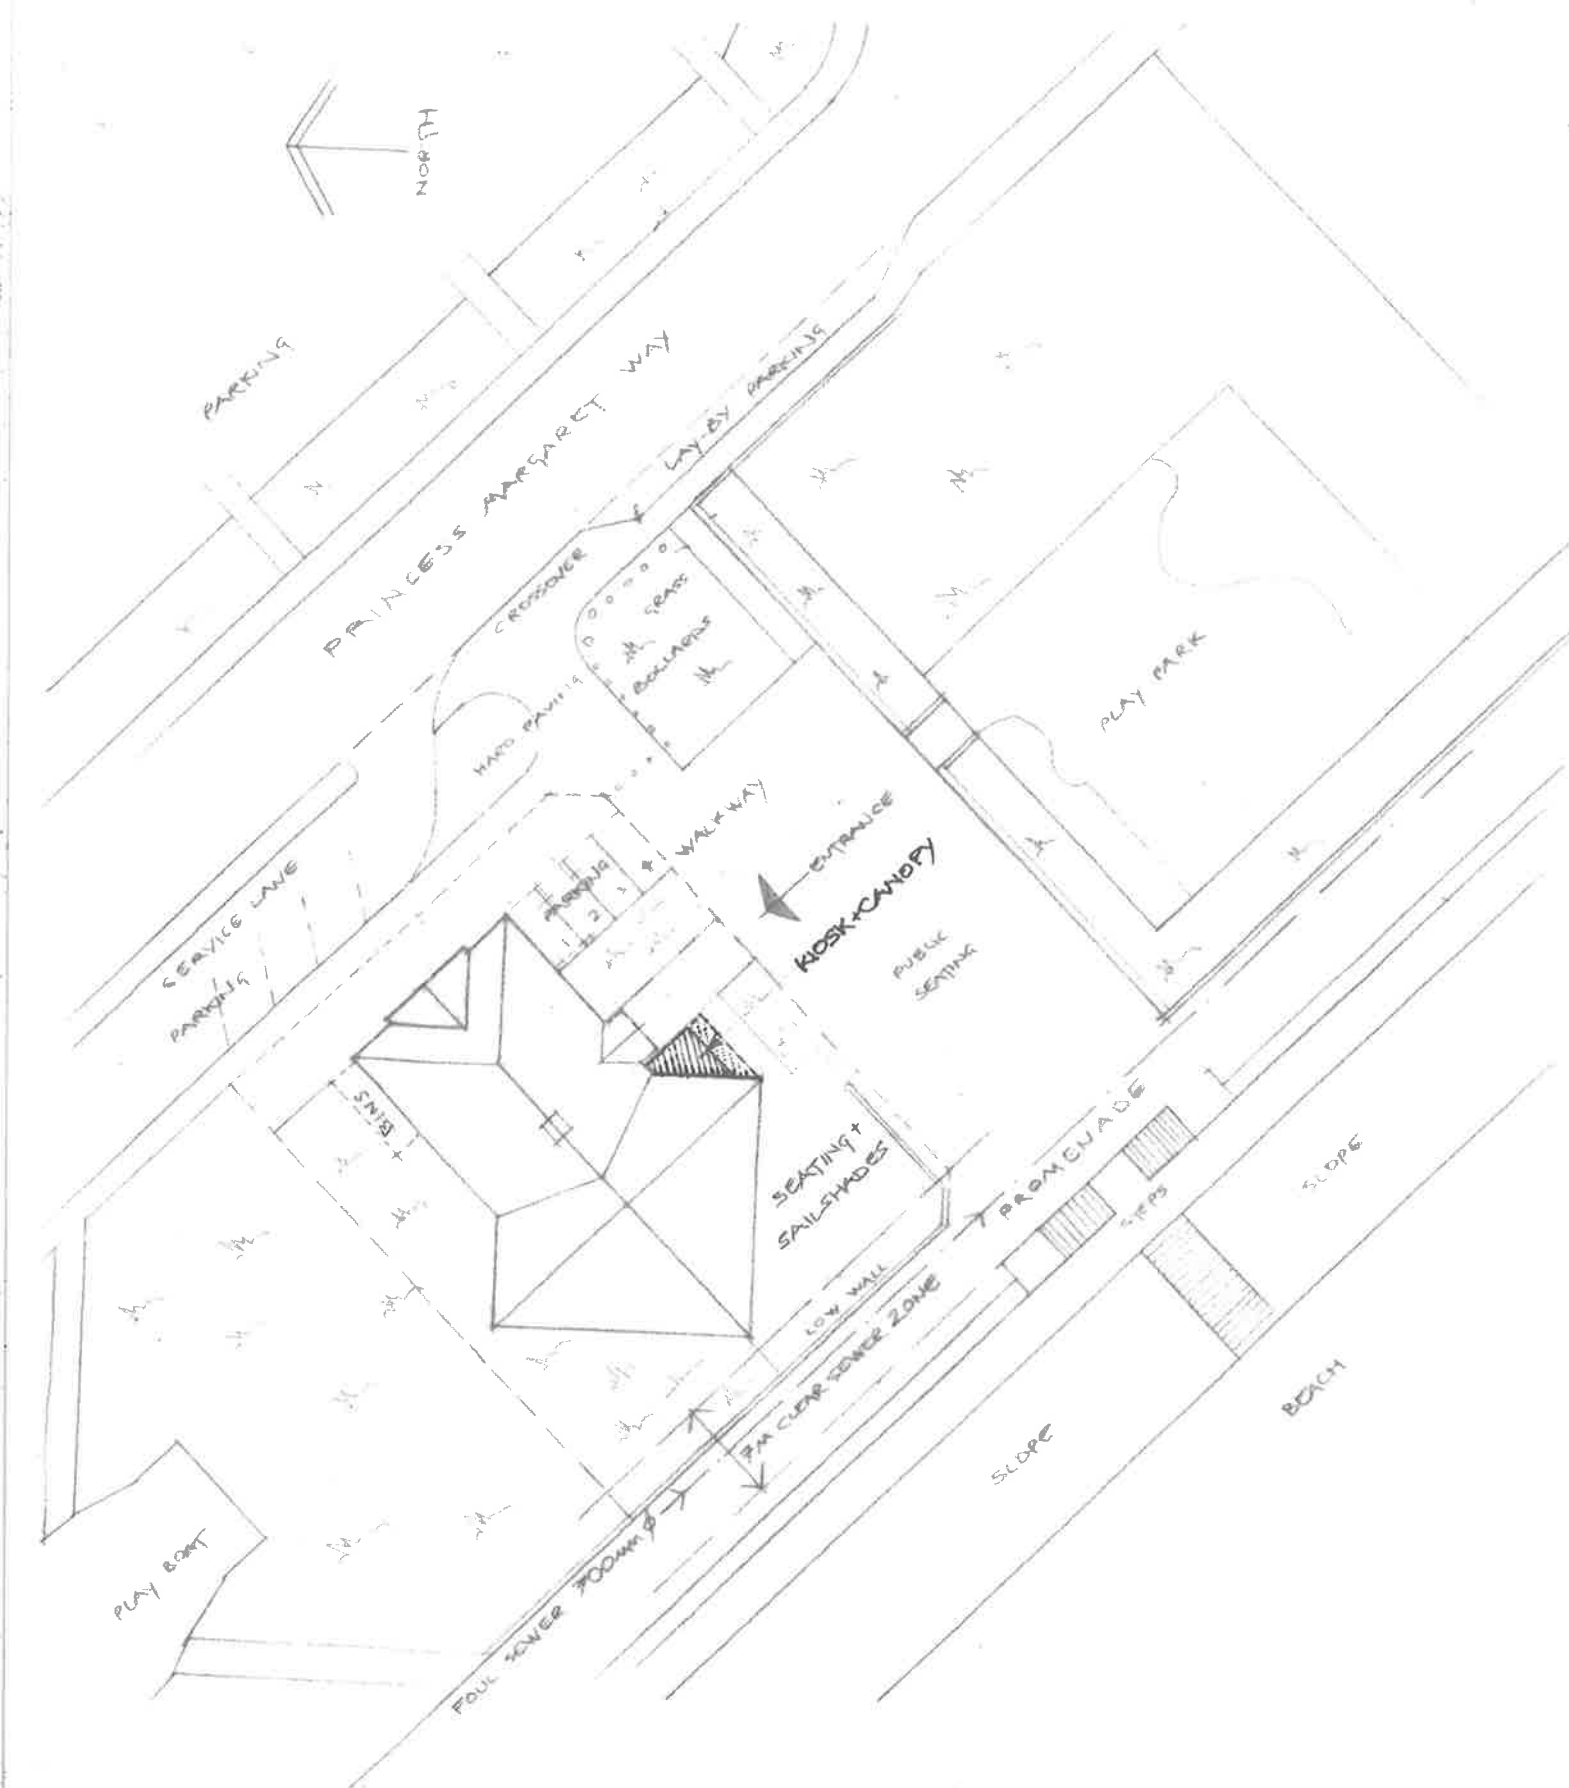

Owen H B Short Architectural Design 15 Thistleboon Gardens Mumbles Swansea SA3 4HH 07 88 44 3 88 12 owenhb46@gmail.com	Rev:	Client: Franco's Licensed Restaurant And Take Away Site: Princess Margaret Way Aberavon Beach SA12 6QW Project: Side extension as servery kiosk for takeaway ice cream sales	Drawing title: AS PROPOSED BLOCK PLAN	Date: December 2021 Scale: 1 - 500 at A4 Drawing ref: 275.FFR.KIO.BP
---	-------------	--	--	---