


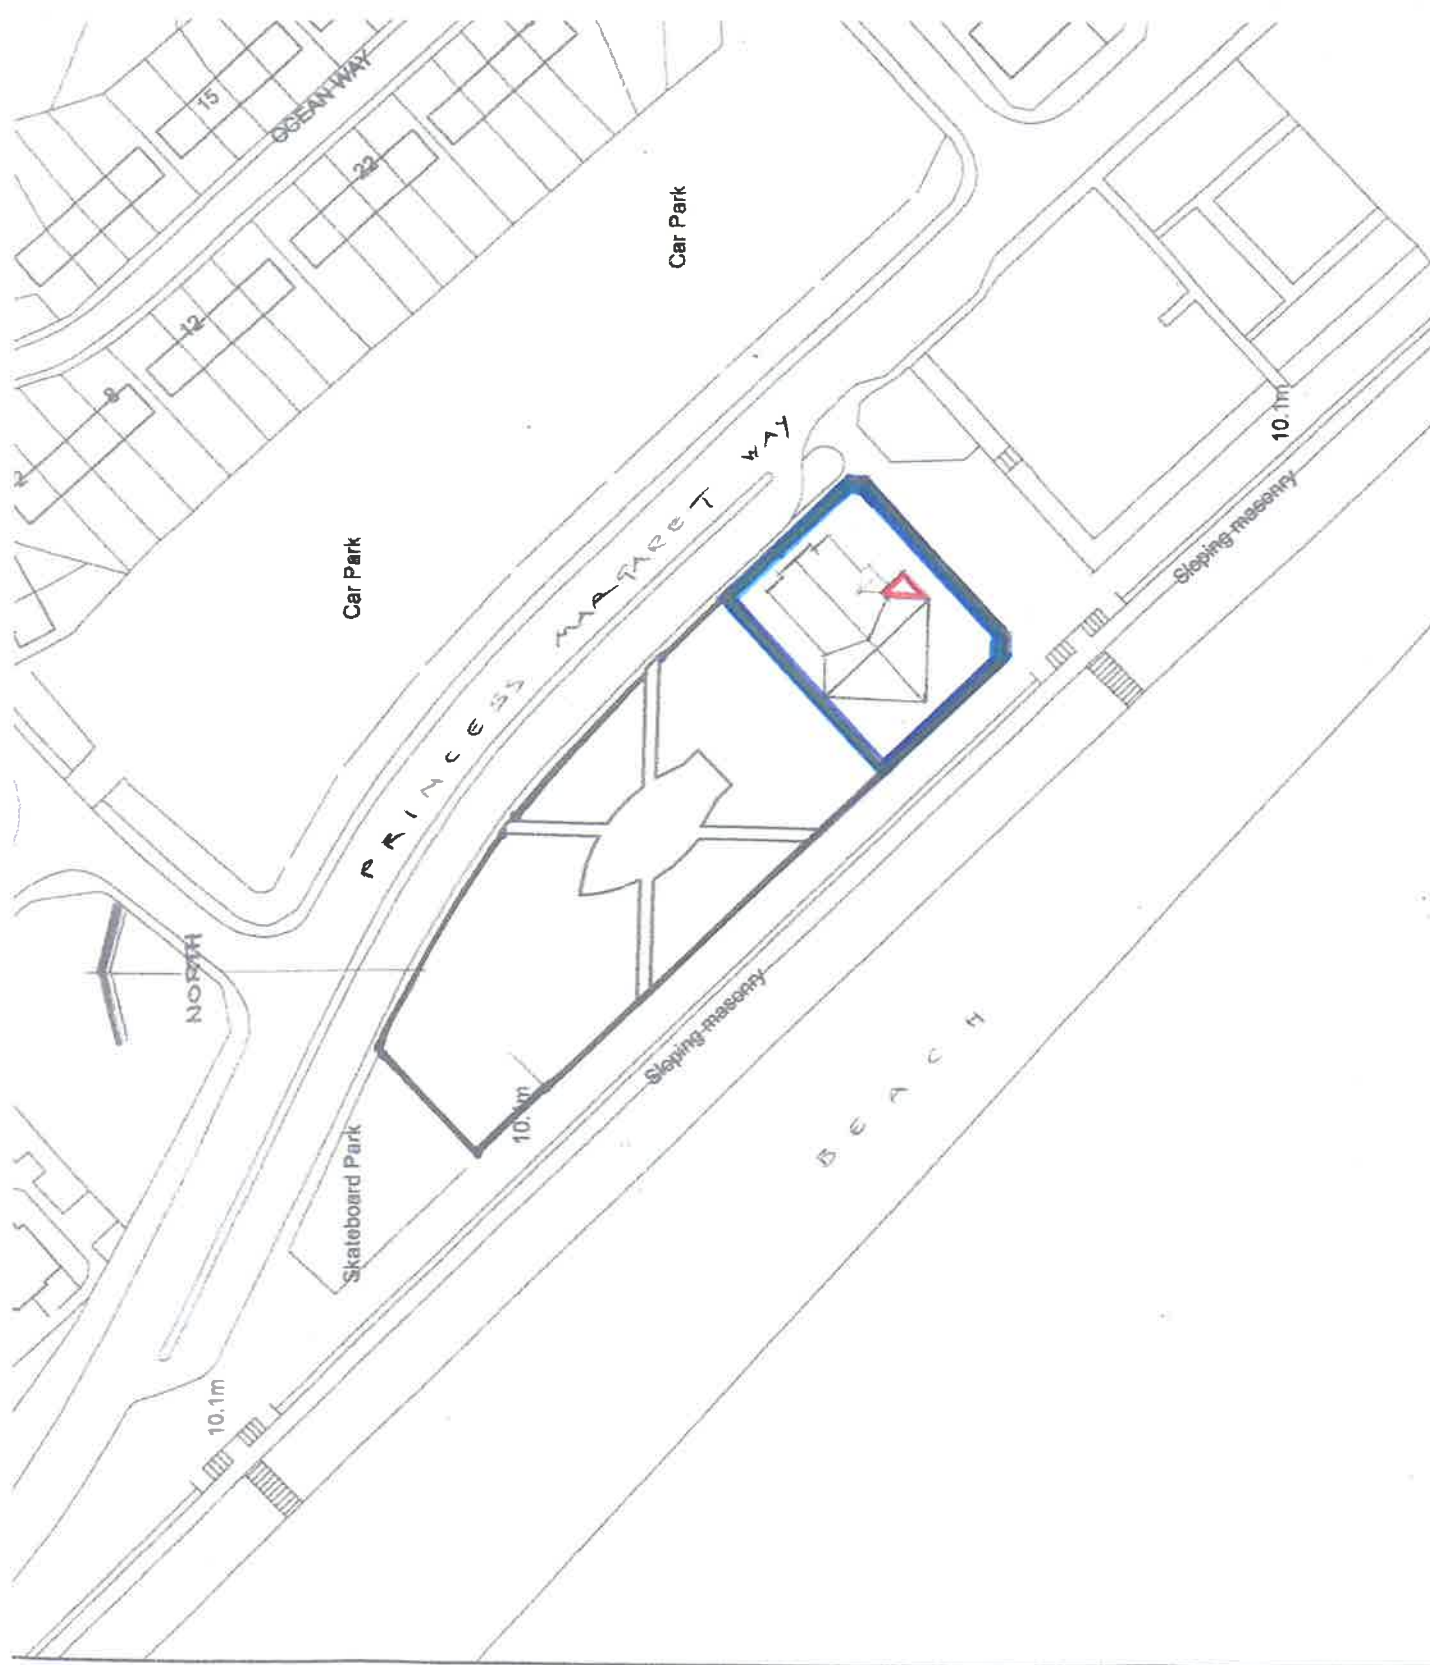

Based upon the Ordnance Survey mapping with the permission of the Controller of Her Majesty's Stationery Office. Crown Copyright. Unauthorised reproduction infringes Crown Copyright and may lead to prosecution or civil proceedings. NEATH PORT TALBOT C.B.C. Licence No. 100023392 Publication date 2013

Owen H B Short Architectural Design 15 Thistleboon Gardens Mumbles Swansea SA3 4HH 07 88 44 3 88 12 owenhb46@gmail.com	Rev: Client: Franco's Licensed Restaurant And Take Away Site: Princess Margaret Way Aberavon Beach SA12 6QW Project: Side extension as servery kiosk for takeaway ice cream sales	Drawing title: LOCATION PLAN	Date: December 2021 Scale: 1 - 1250 at A4 Drawing ref: 275.FFR.KIO.LP
---	---	---	--