


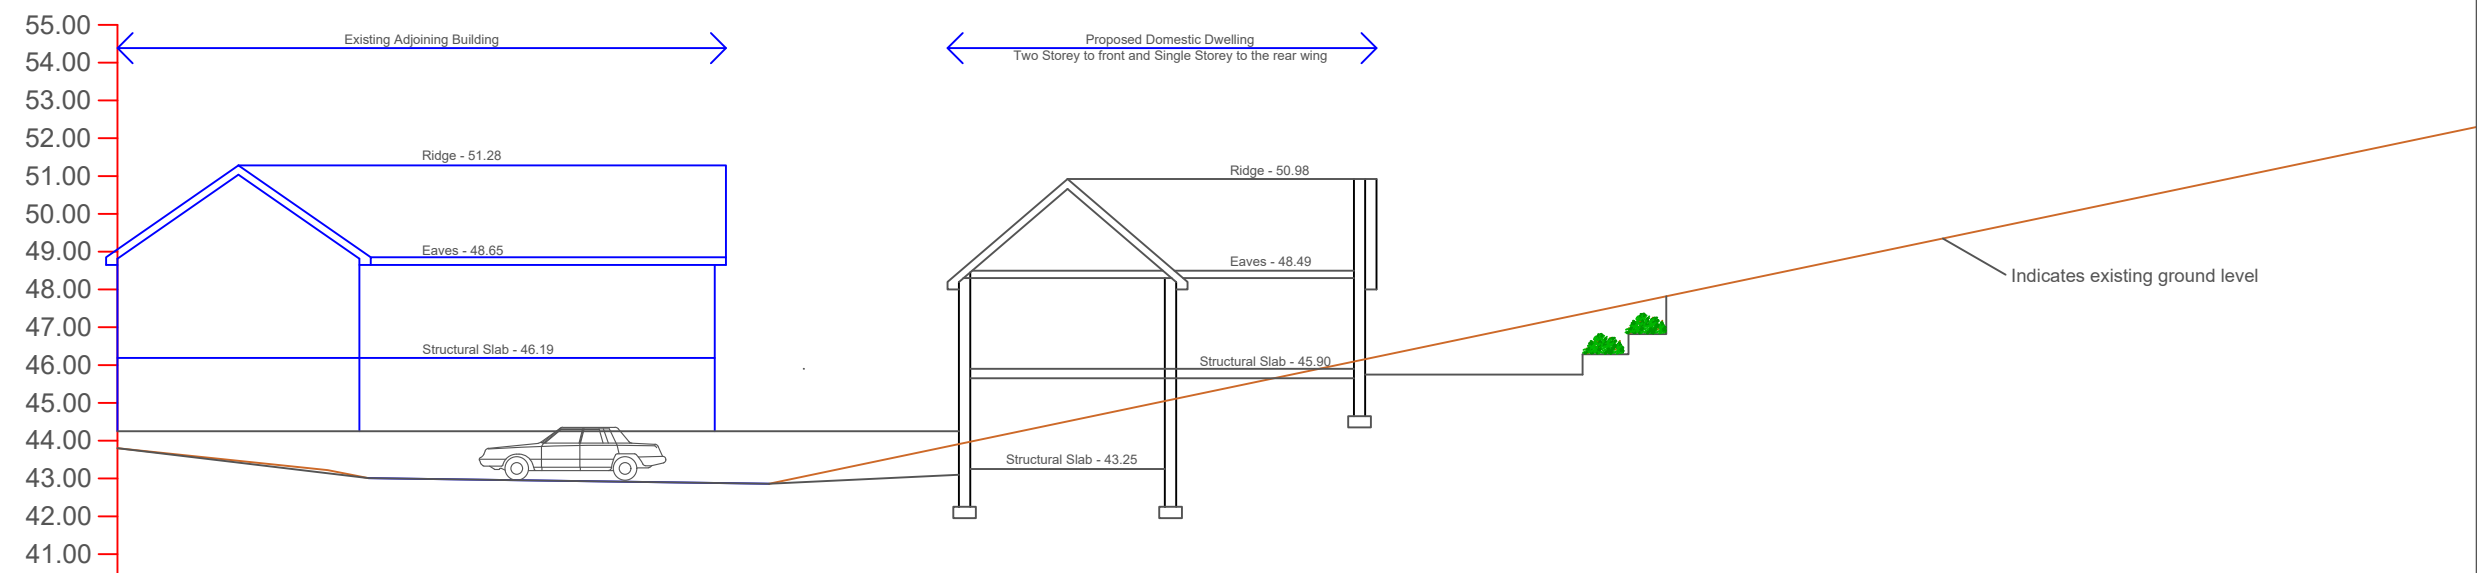

Ground Level	43.80	43.22	43.01	42.86
Chainage	0.00	5.56	6.64	17.24

All Dimensions are to be site checked

REVISIONS				
CLIENT Mrs Carrie-Anne Cunningham Gellyfowy Ganol Farm, Ynysmeudwy, Pontardawe, Swansea, SA8 4TR		JOB TITLE Outline Planning Application for a single dwelling at Land Adjacent 16 Morgan Street, Trebanos, Pontardawe, SA8 4DW		DRNG. TITLE Longitudinal Section Part 1 of 2
DATE: 5 th December 2021	CHECKED:	SCALE: 1:200	A3	DRNG. NO. JD003
				REV.