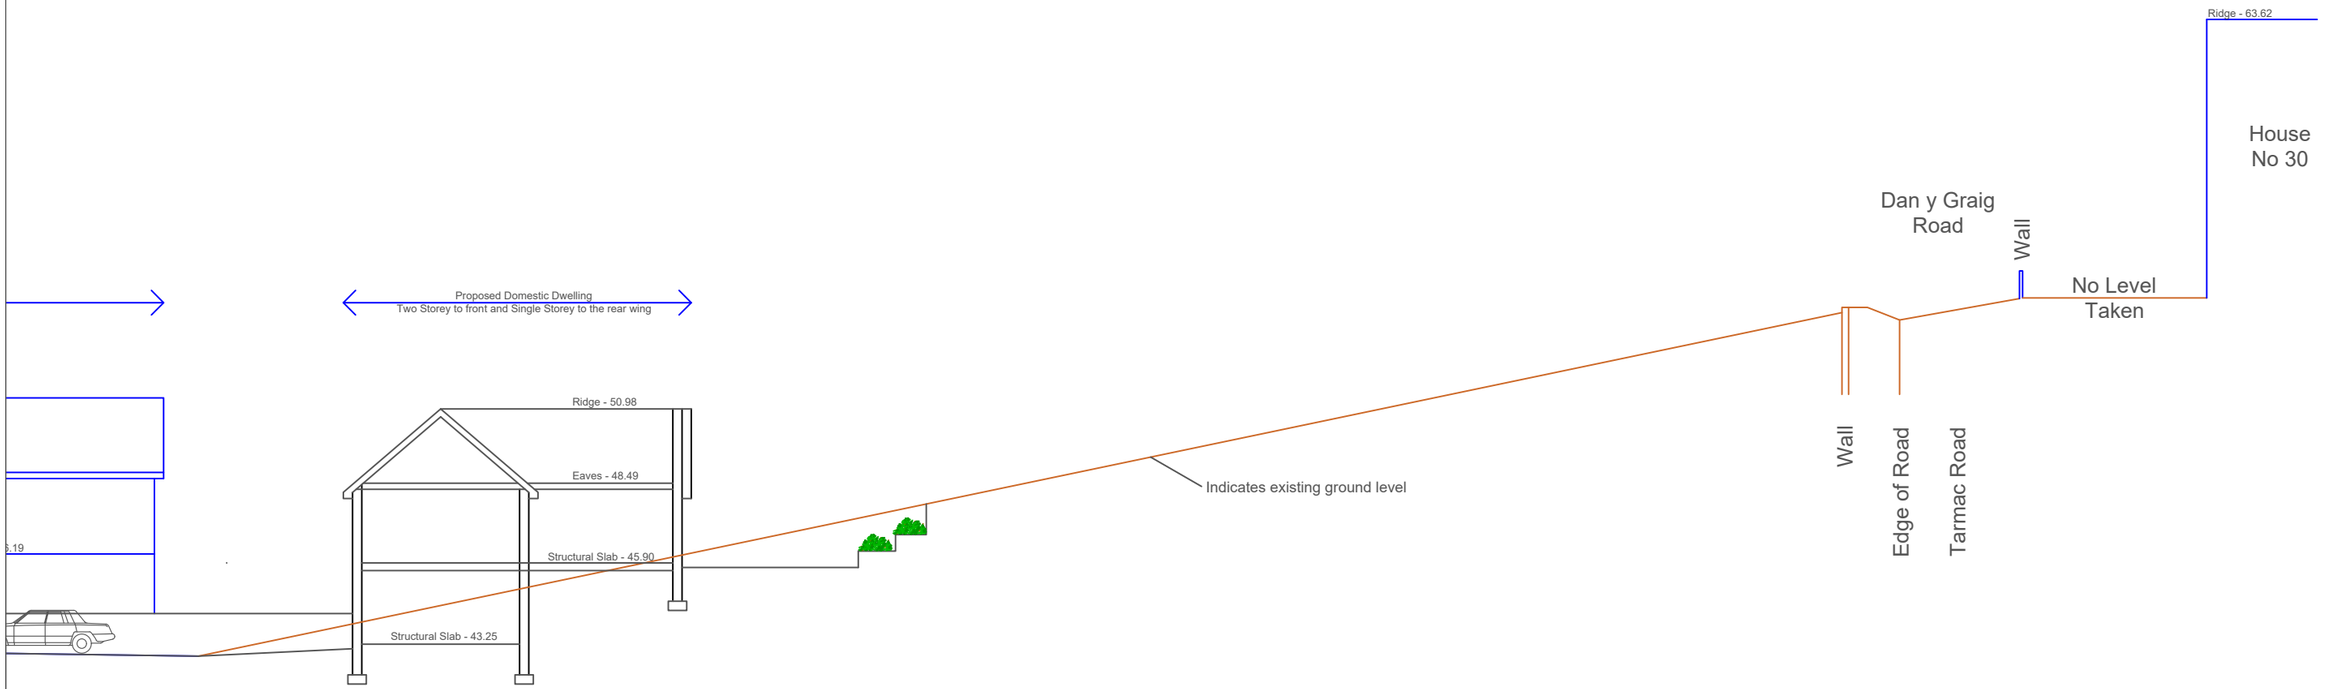


	42.86	54.06	54.23	53.82	54.52	63.62
	17.24	70.85	71.68	72.73	76.64	82.75

All Dimensions are to be site checked

REVISIONS

CLIENT: Mrs Carrie-Anne Cunningham Gellyfowy Ganol Farm, Ynysmeudwy, Pontardawe, Swansea, SA8 4TR	JOB TITLE: Outline Planning Application for a single dwelling at Land Adjacent 16 Morgan Street, Trebanos, Pontardawe, SA8 4DW	DRNG. TITLE: Longitudinal Section Part 2 of 2	
DATE: 5th December 2021	CHECKED:	SCALE: 1:200	A3
DRNG. NO. JD004	REV.		