


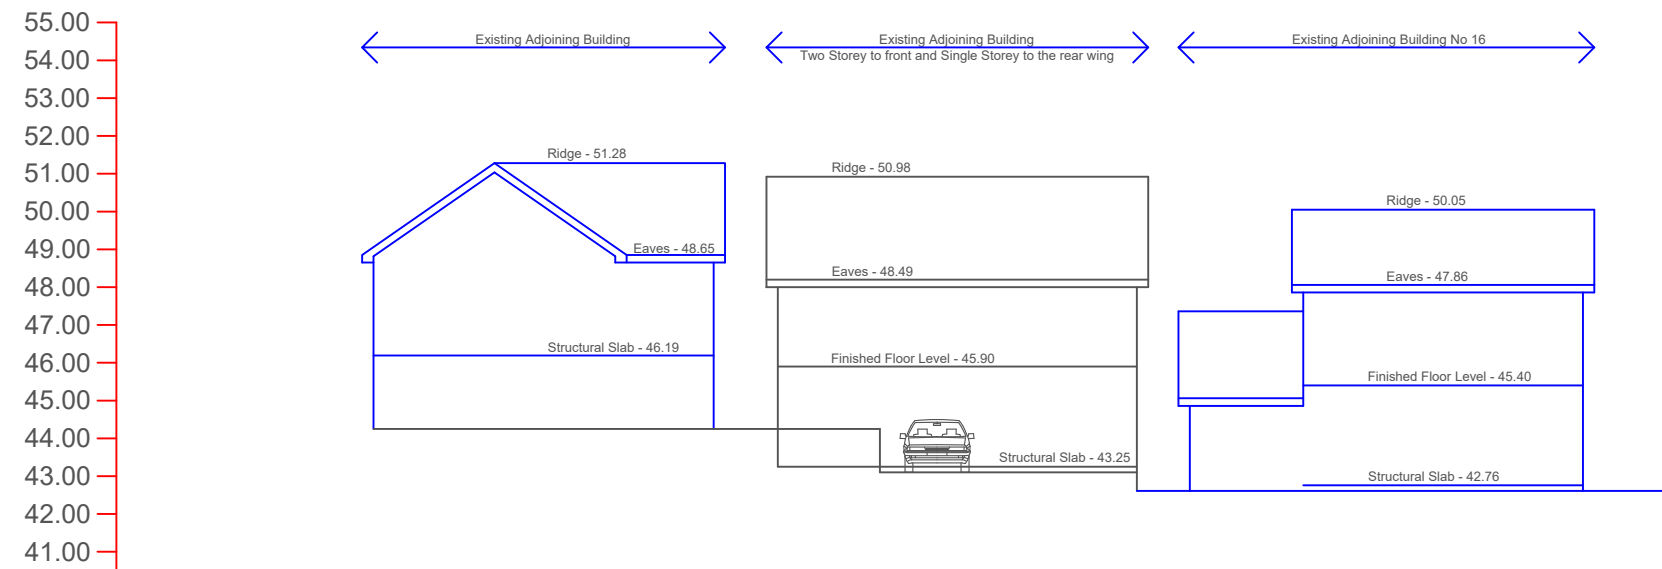

Ground Level	
Chainage	

All Dimensions are to be site checked

REVISIONS			
CLIENT Mrs Carrie-Anne Cunningham Gellyfowy Ganol Farm, Ynysmeudwy, Pontardawe, Swansea, SA8 4TR		JOB TITLE Outline Planning Application for a single dwelling at Land Adjacent 16 Morgan Street, Trebanos, Pontardawe, SA8 4DW	
DRNG. TITLE Cross Section			
DATE: 5 th December 2021	CHECKED:	SCALE: 1:200	A3
DRNG. NO. JD005		REV.	