


Superseded

REVISIONS A - 21/11/21 - Additional information added		CLIENT Louise and Rod Limbert 37 Uplands Road Pontardawe Swansea, SA8 4AH		JOB TITLE Proposed double Garage and store	
DATE: 29 th July 2021		CHECKED:		SCALE: As Noted	
DRAWING NO. JD001		REV. A		A3	

Block Plan
Scale 1 : 200

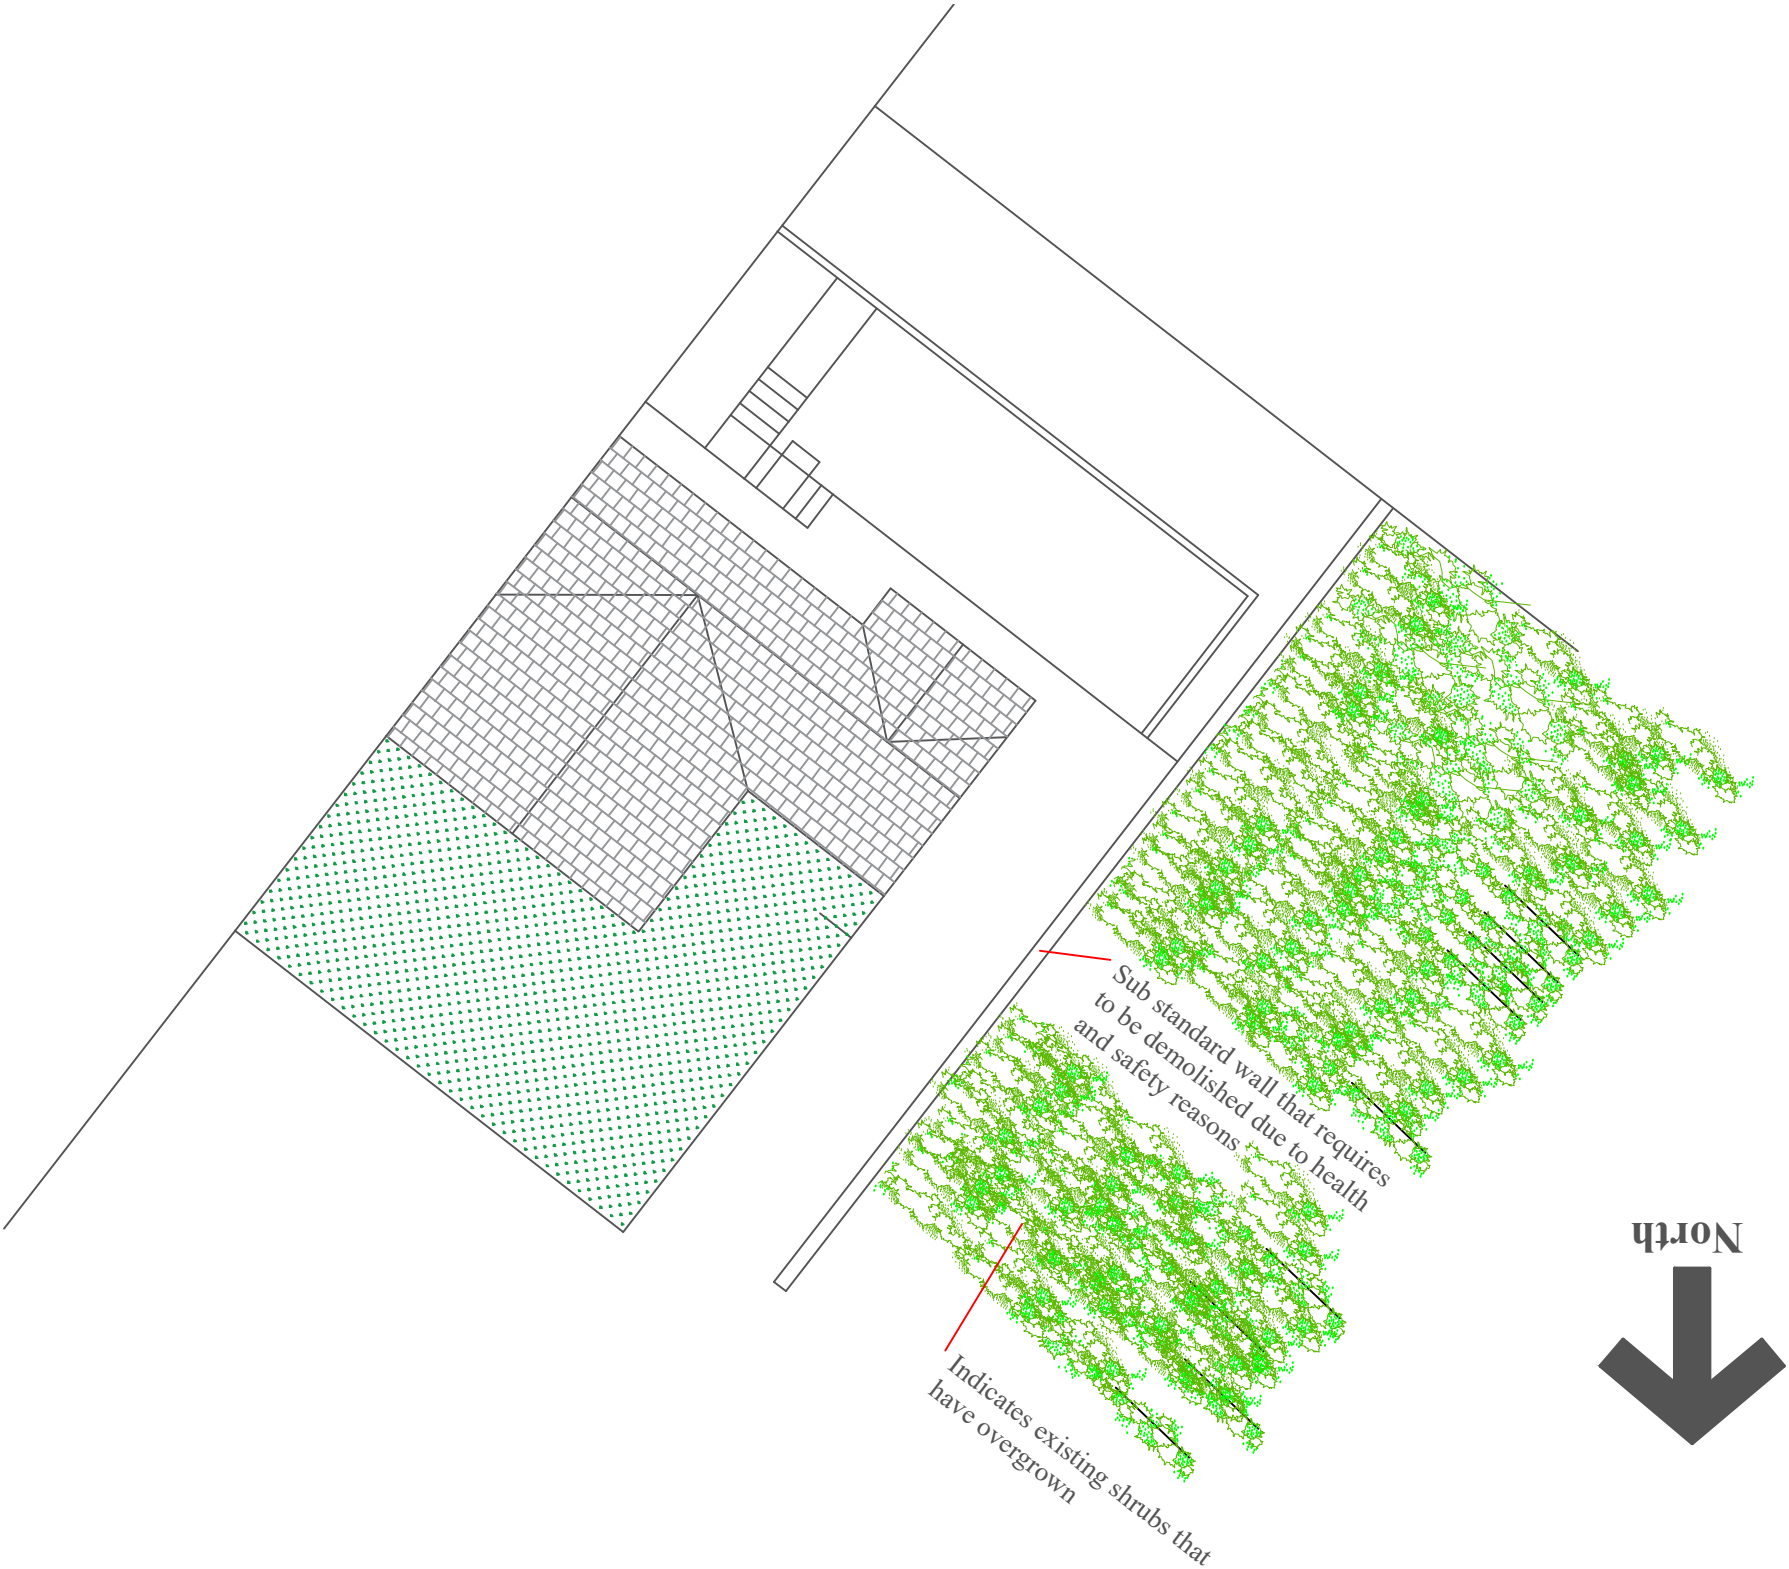

Location Plan
Scale 1 : 2500

