


All Dimensions are to
be site checked



Front (South East) Elevation

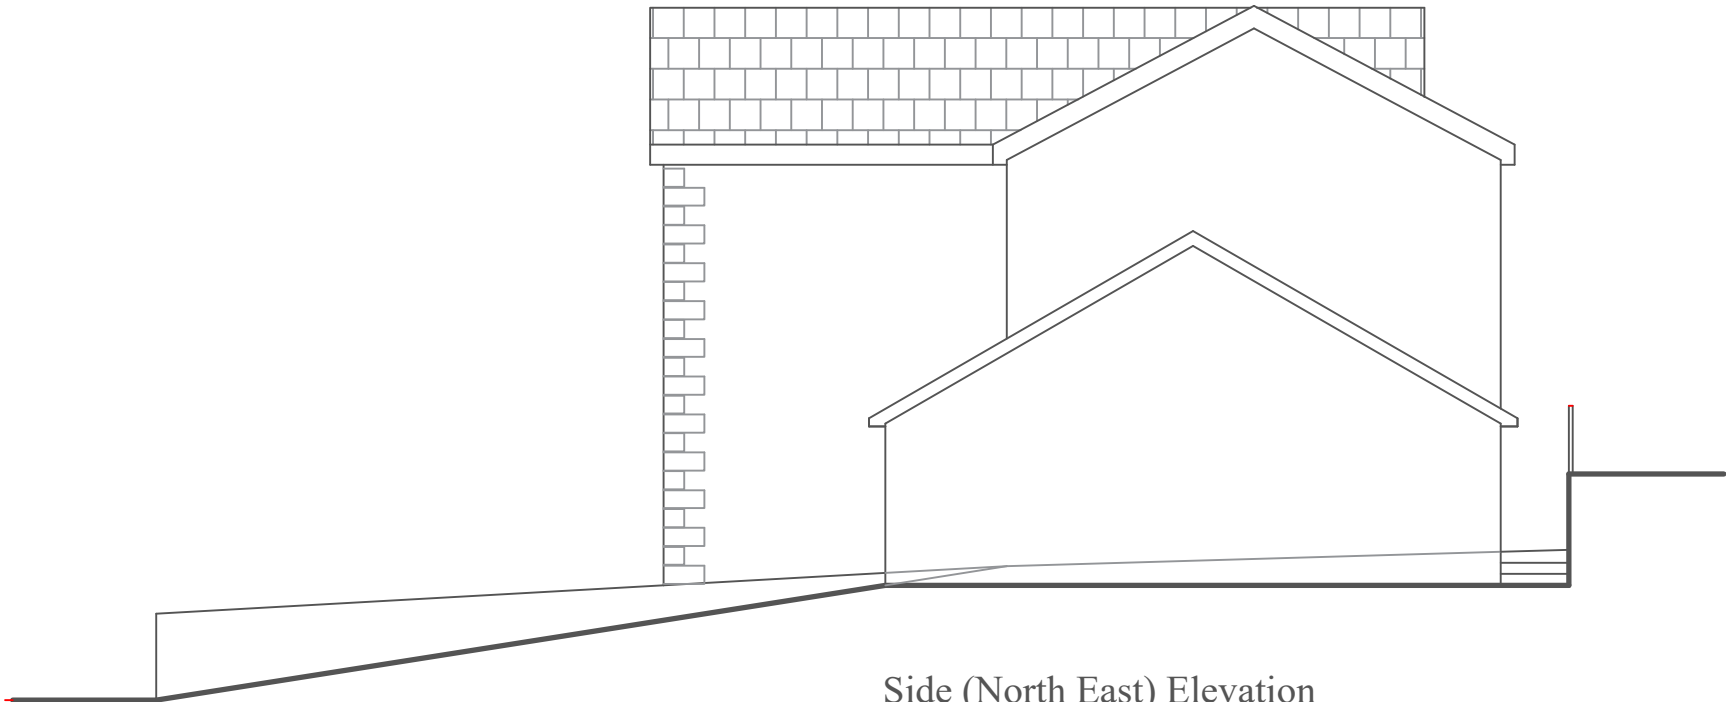

Side (North East) Elevation

REVISIONS	
A - 21/11/21 - Revised to match the changes/information added	

CLIENT
Louise and Rod Limbert
37 Uplands Road
Pontardawe
Swansea, SA8 4AH

JOB TITLE
Proposed double Garage and store

DRNG. TITLE
Proposed Street Scene

DATE:	CHECKED:
29 th July 2021	

SCALE:	A3
1:100	

DRNG. NO.	REV.
JD006	A