


All Dimensions are to  
be site checked

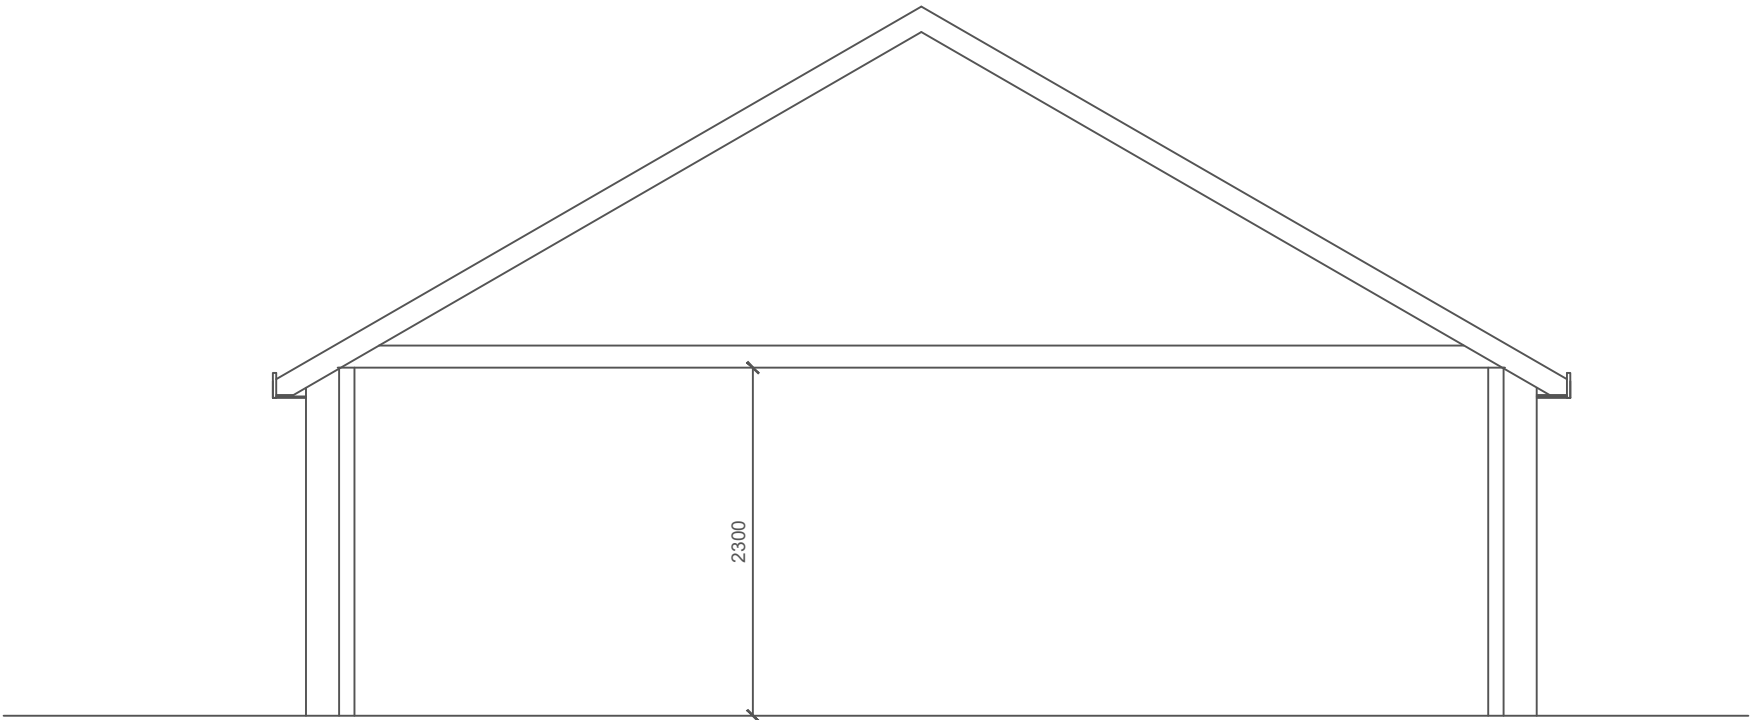

Typical Section

|                                                                          |  |  |  |
|--------------------------------------------------------------------------|--|--|--|
| REVISIONS                                                                |  |  |  |
| A - 21/11/21 - Section revised to match new pitch and single storey only |  |  |  |

|                        |
|------------------------|
| CLIENT                 |
| Louise and Rod Limbert |
| 37 Uplands Road        |
| Pontardawe             |
| Swansea, SA8 4AH       |

|                                  |
|----------------------------------|
| JOB TITLE                        |
| Proposed double Garage and store |

|                 |
|-----------------|
| DRNG. TITLE     |
| Typical Section |

|                            |
|----------------------------|
| DATE:                      |
| 29 <sup>th</sup> July 2021 |

|          |
|----------|
| CHECKED: |
|----------|

|        |
|--------|
| SCALE: |
| 1:50   |

|    |
|----|
| A3 |
|----|

|           |
|-----------|
| DRNG. NO. |
| JD007     |

|      |
|------|
| REV. |
| A    |