


Superseded

Phase 2: Road Access:


Drop Curb:

set and drop 6 no curbs to road level, 125mm drop, reinstate wearing course Flexible construction 40mm surface course HRA 40/10,(0-14mmnominal aggregate size) and sub base to pavement with type 1 granular sub base min 150m thick, making sure drainage channel in clean and tidy with no obstruction to fall and run to nearest gully pot. setting rise from wearing course of road pavement max 25mm.

Set curbs in Gen 1 Concrete (1:3:6)

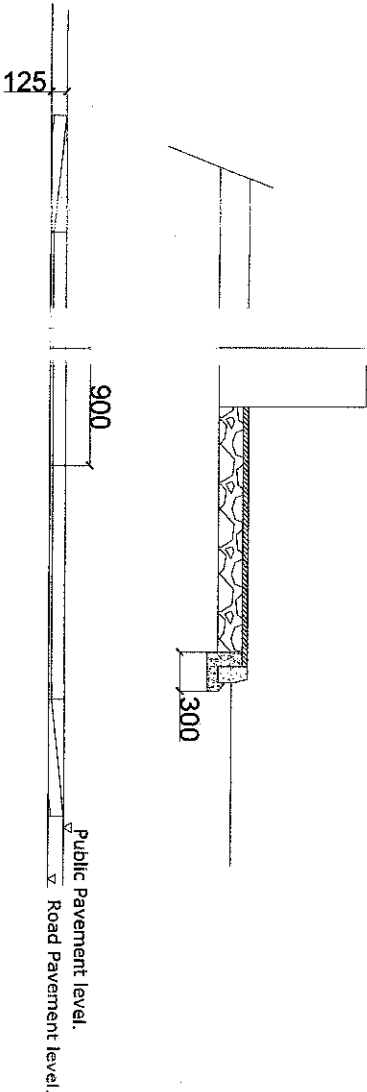

Entrance route.

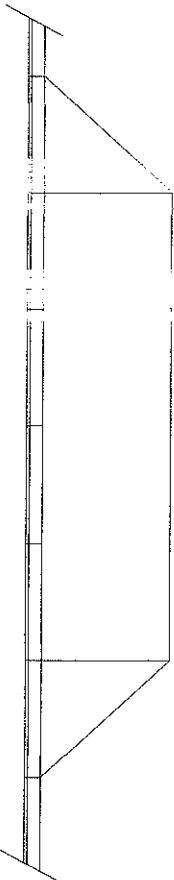

Scale: 1:20

Client:		Project:		Drawing:	
Mr R and A Howells		Re: Renovation		General	
Address:		Re: development of		Arrangement	
Commercial road		current layout.		Drawings	
Plot/Block					
SA13 11R					
Drawn By: GSP		Sheet No: A1.5		Ref: SA13 11R	
				Date: May 2021	
				Checked: GSP	
				Scale: see each layout	