



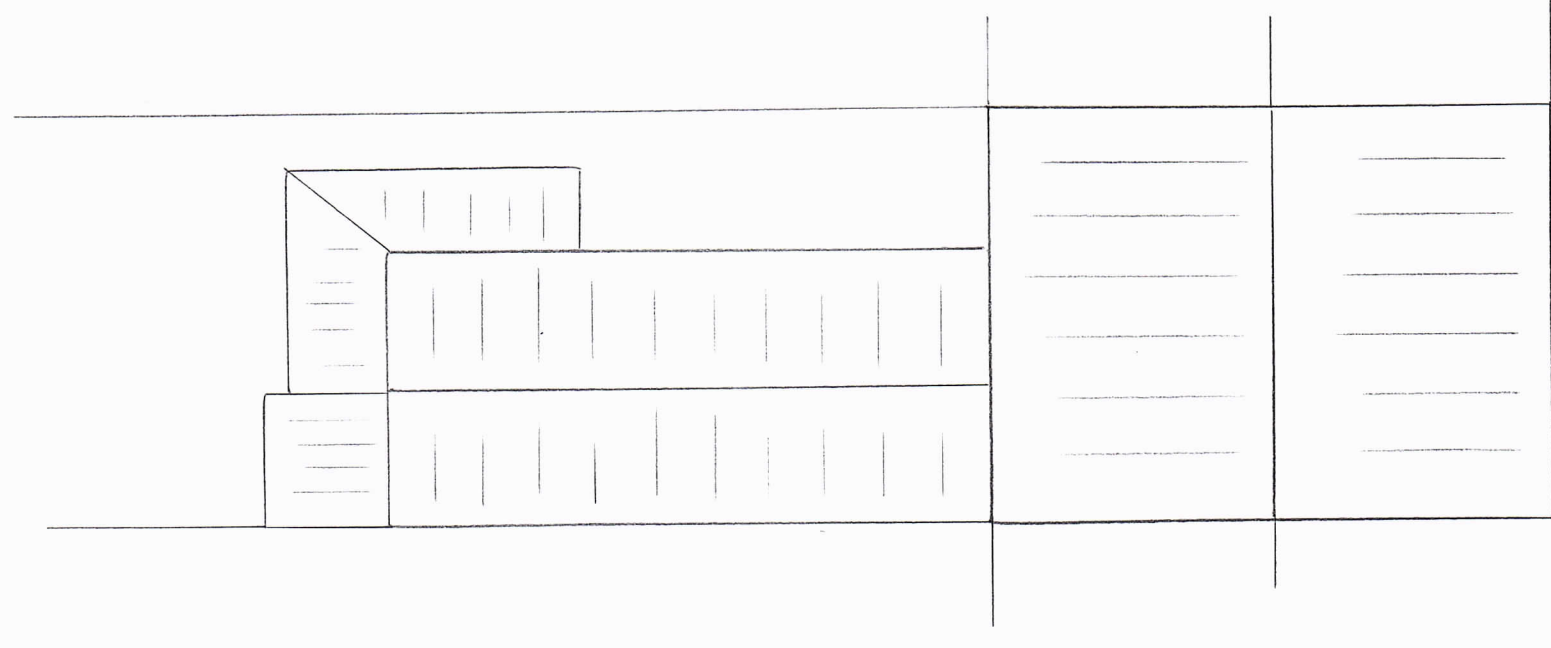

EXISTING ROOF
PLAN

SCALE 1:100

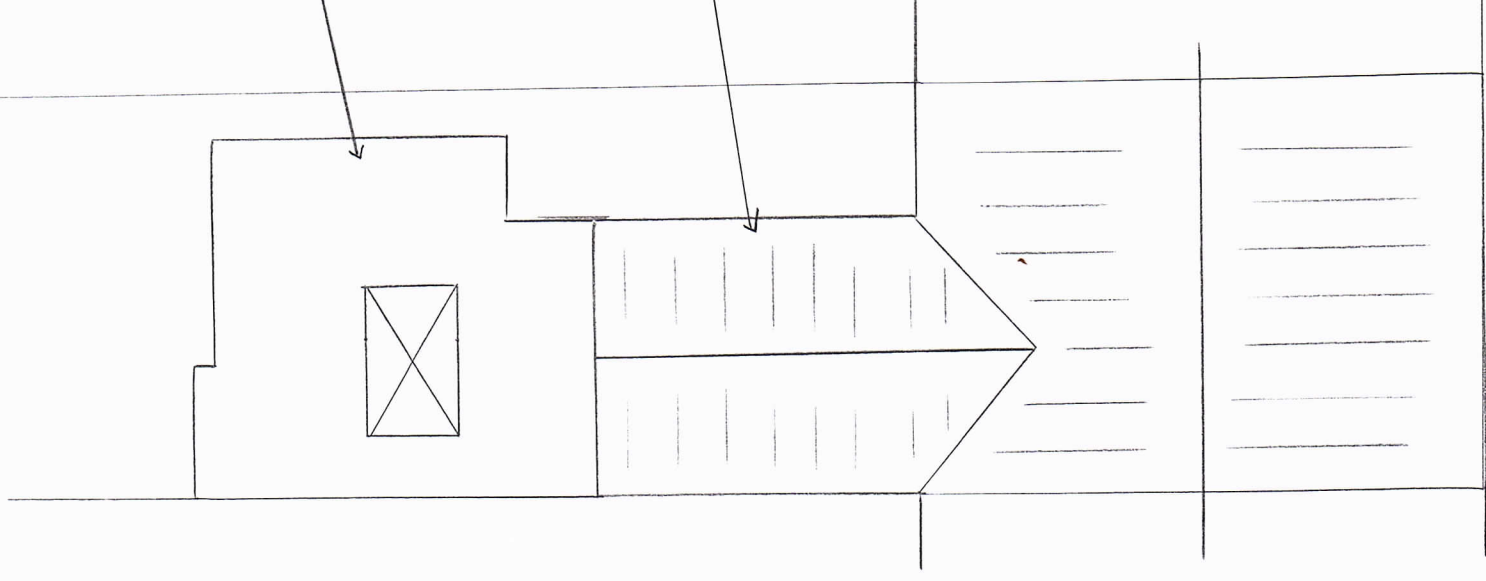

PROPOSED ROOF
PLAN

FIBREGLASS
FLAT ROOF

CONCRETE
ROOF TILES TO
MATCH EXISTING