




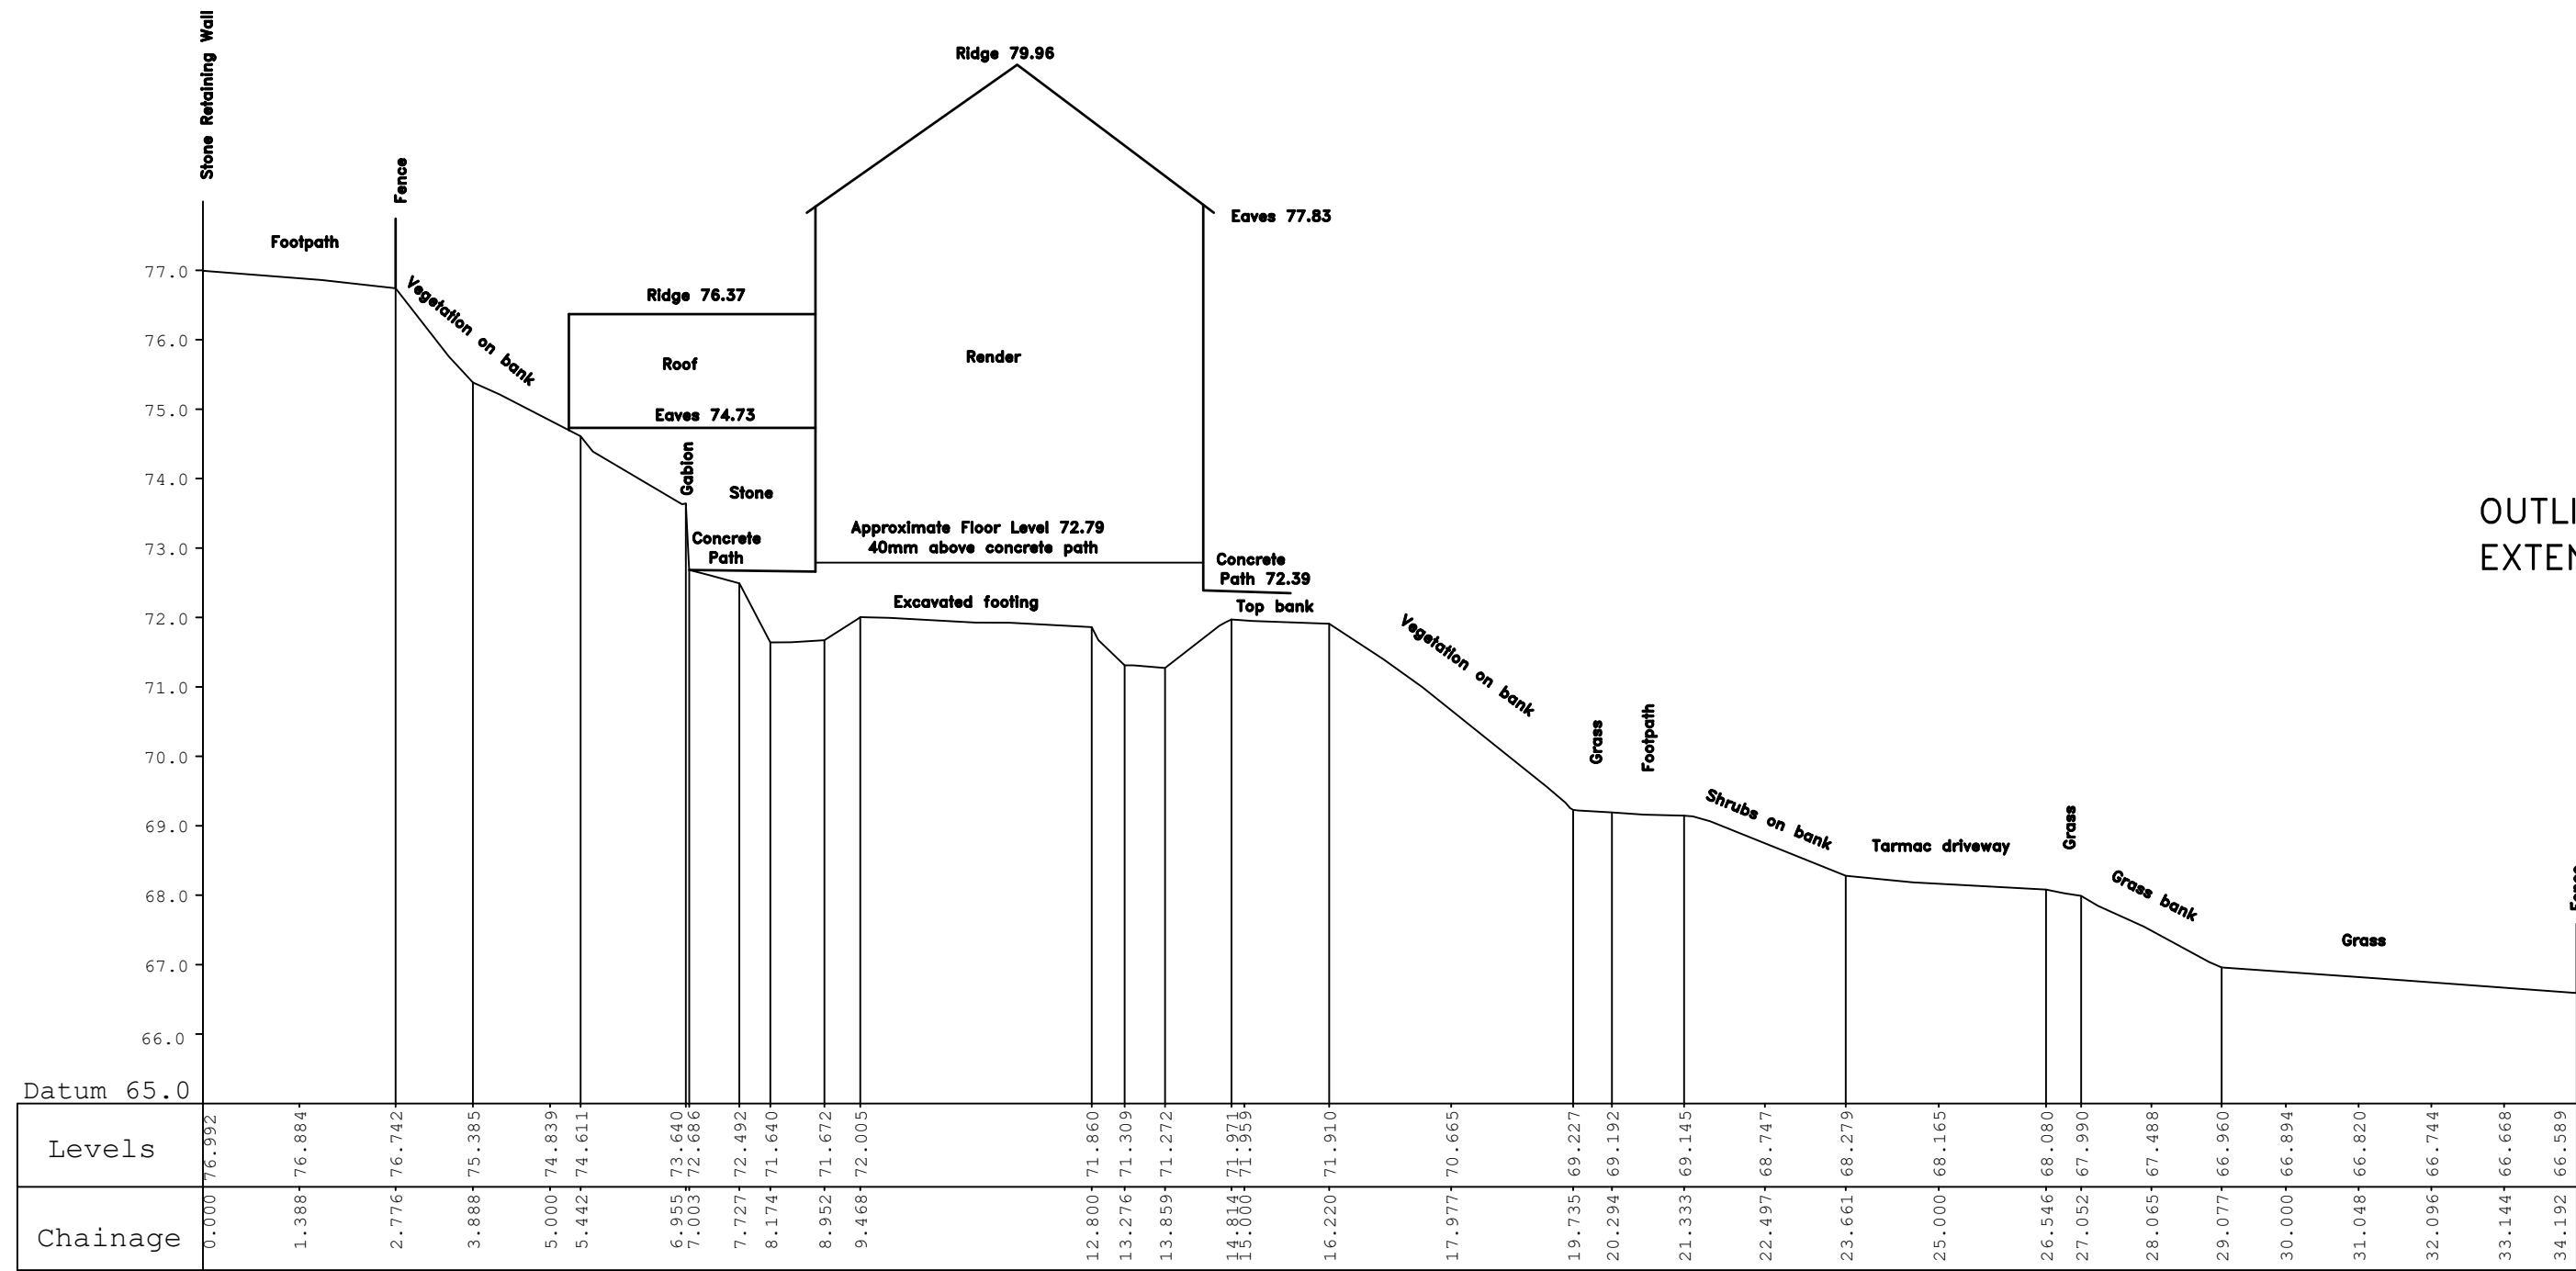

SECTION
SCALE 1:100

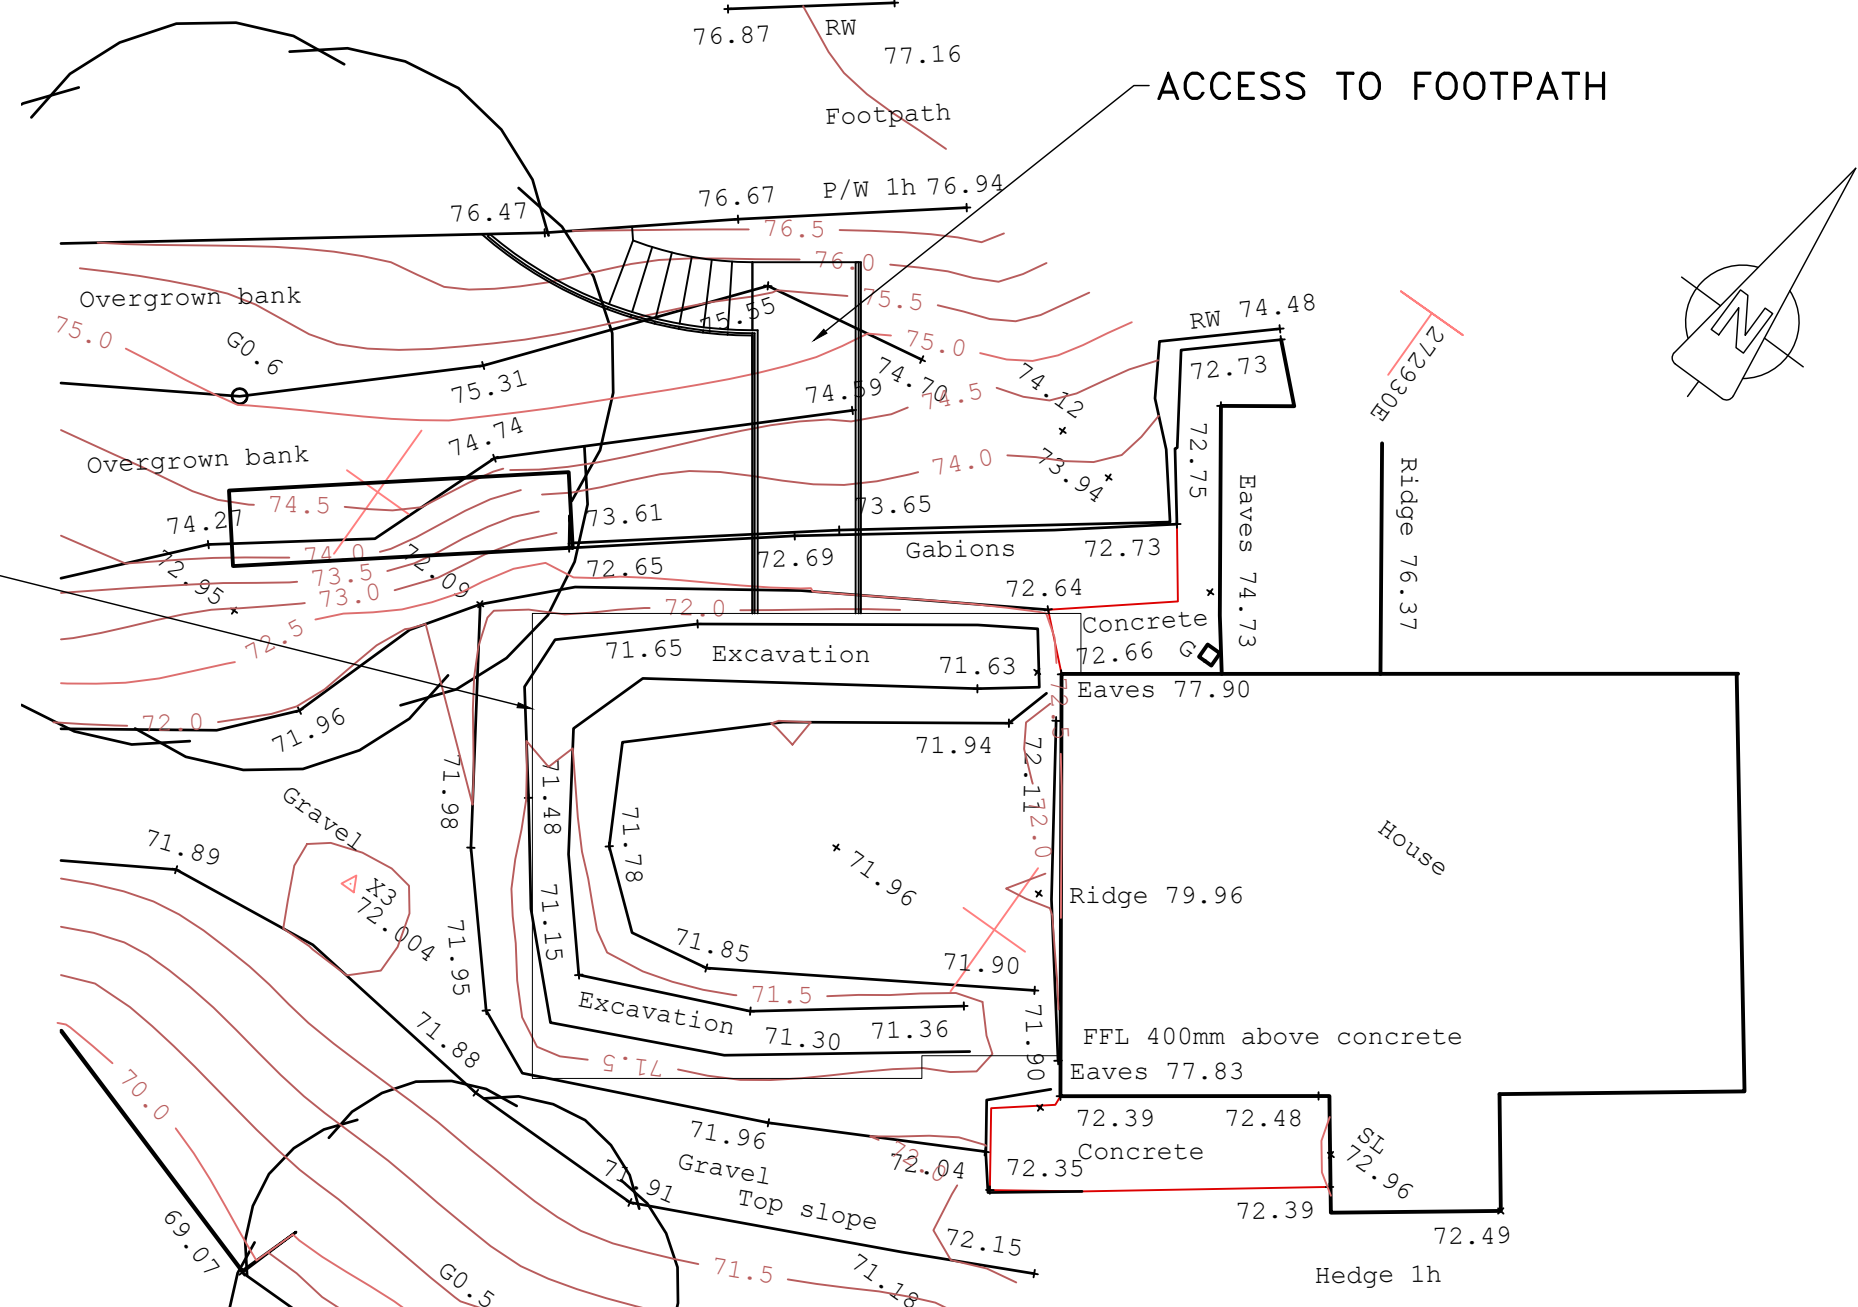

TOPOGRAPHICAL SURVEY EXTRACT
SHOWING POSITION OF EXTENSION
& ACCESS TO FOOTPATH
SCALE 1:100

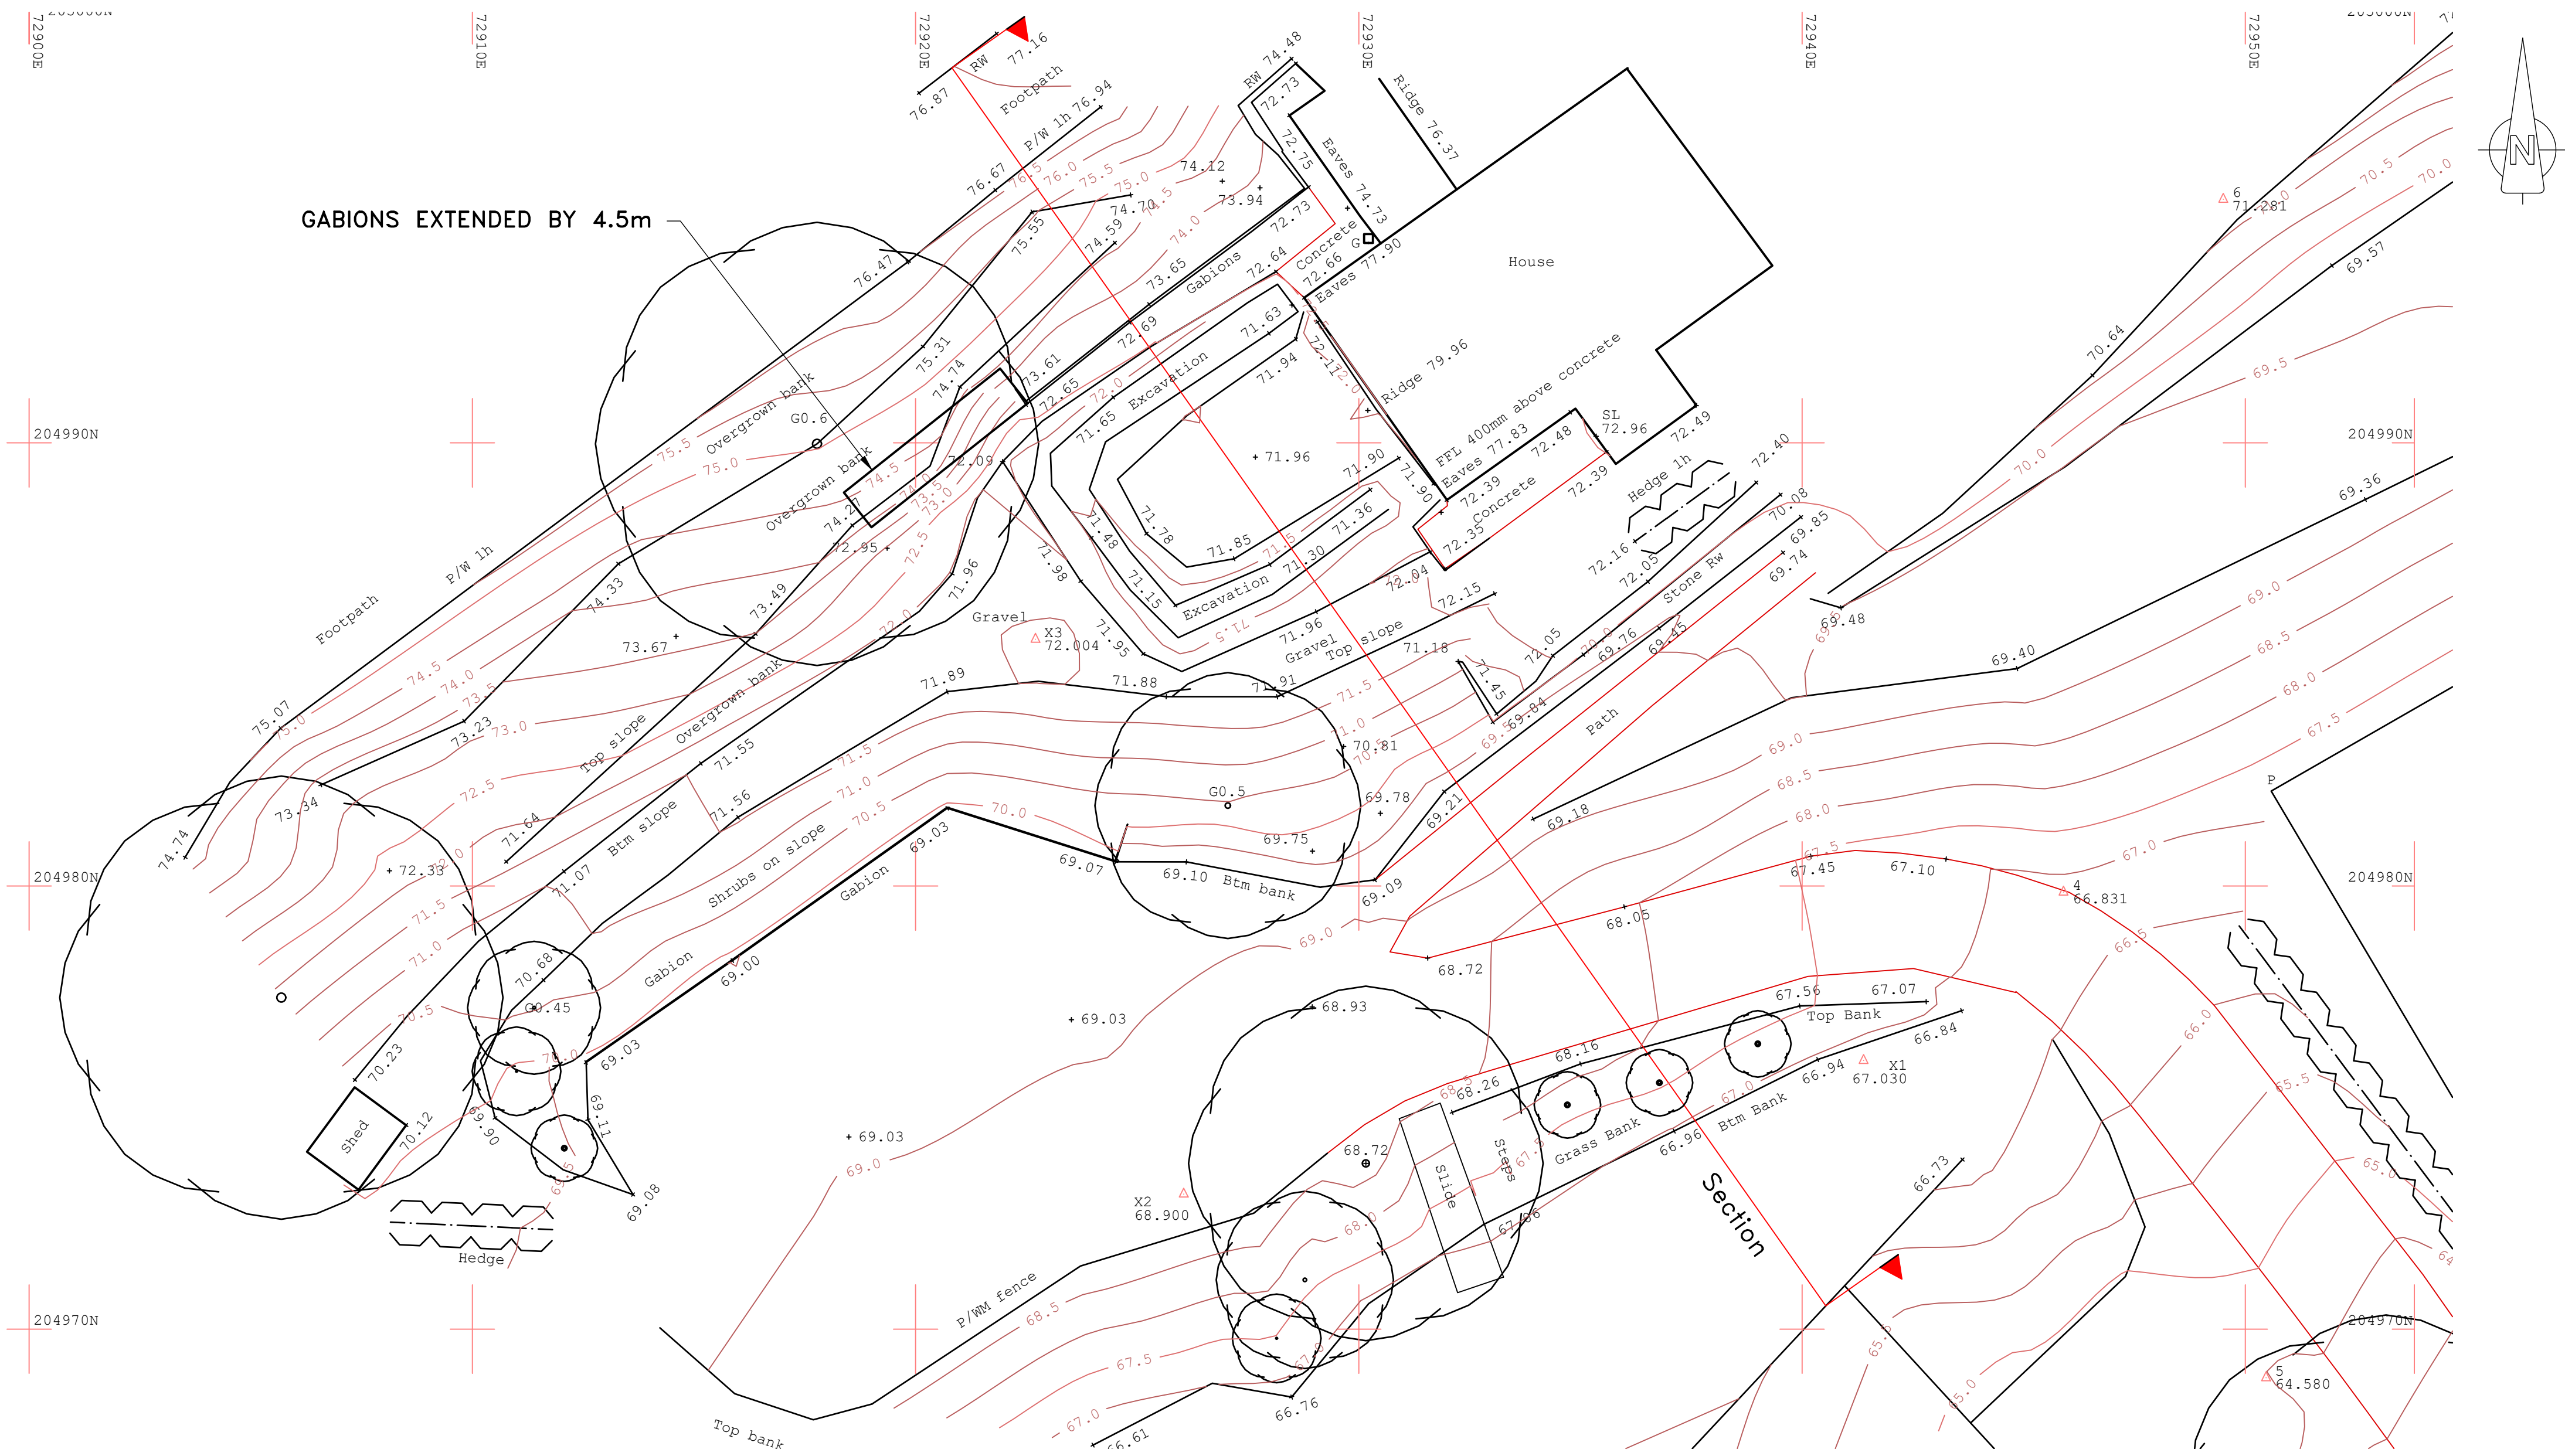

TOPOGRAPHICAL SURVEY
SCALE 1:100

Notes

Rev

Date

Revisions

Jo Davies Architectural

jodavies1000@gmail.com

Residential &
Commercial Design

Tel: 01792 934257
Mob: 07967 104405

Client

Peter Boden-Ryan
Mount Pleasant
Ynysmeudwy
Pontardawe
SA8 4PS

Job Title

First Floor Side Extension

Drawing Title

Topographical Survey & Section

Scale

As shown

Date

Nov'21

Drawing No.

04

Rev.