
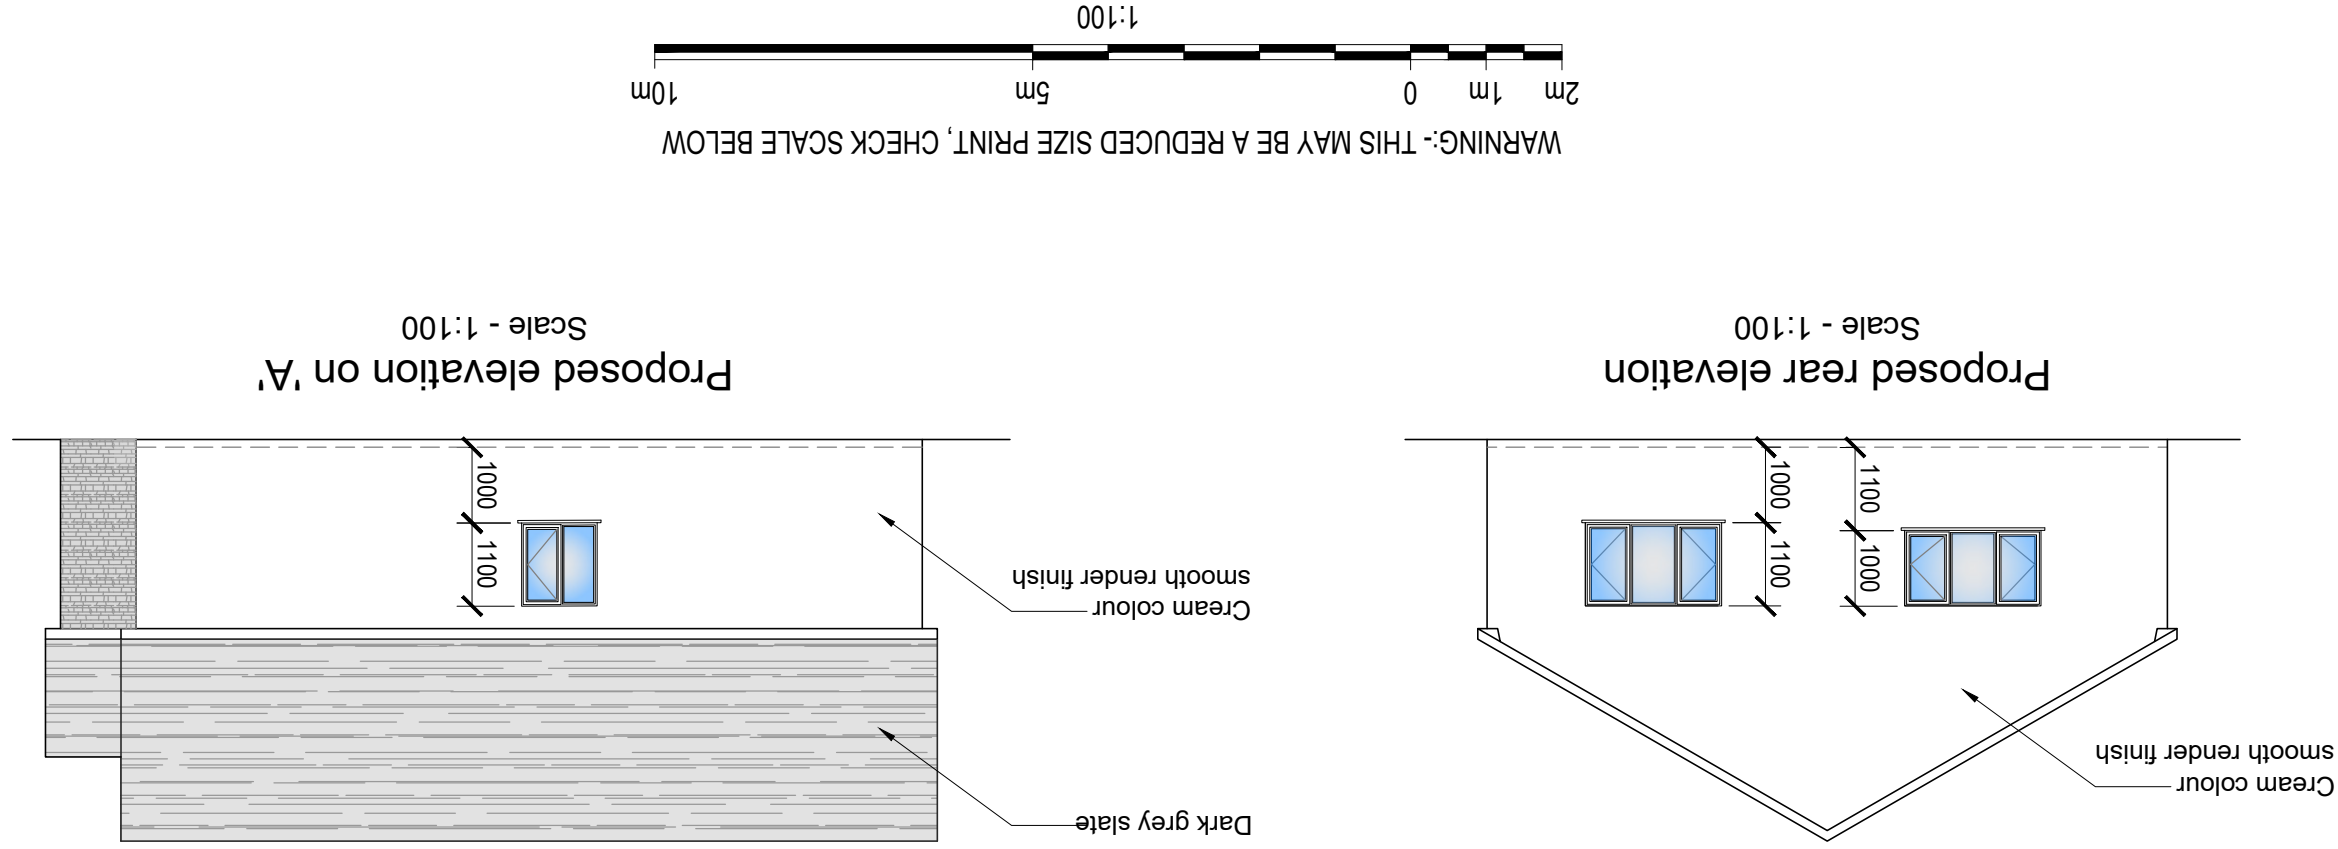
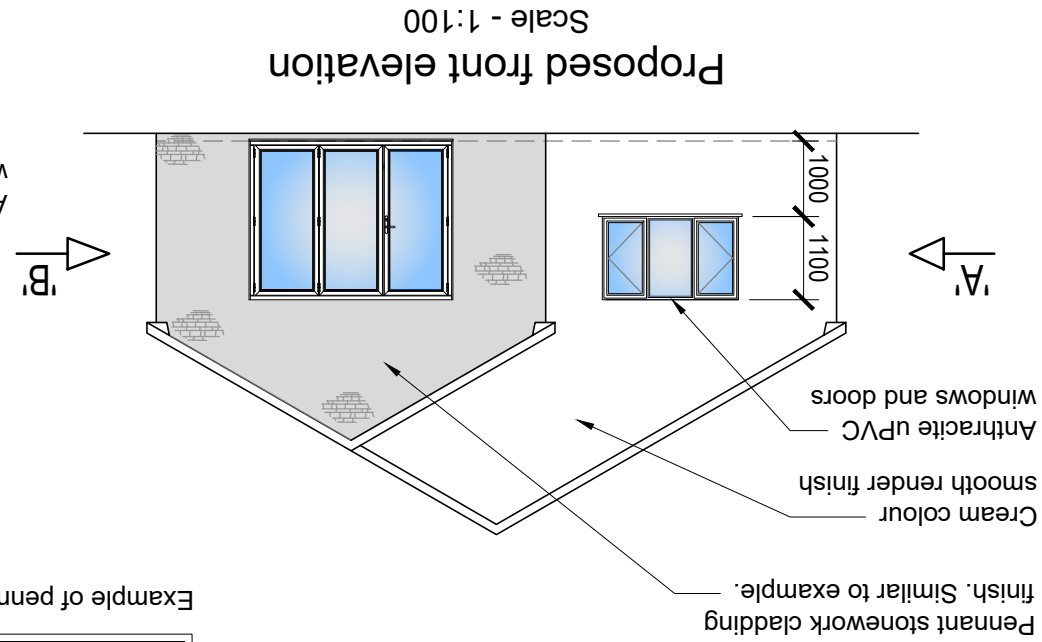


Superseded

Client		Mr. S. Haaney	
Title		Proposed elevations	
Scheme		Proposed guest accommodation at No. 6 Birchfield Road, Pontardawe, SA8 4PF	
Scale (A3)	Drawing No.	SH-001	03
As shown	Issue		

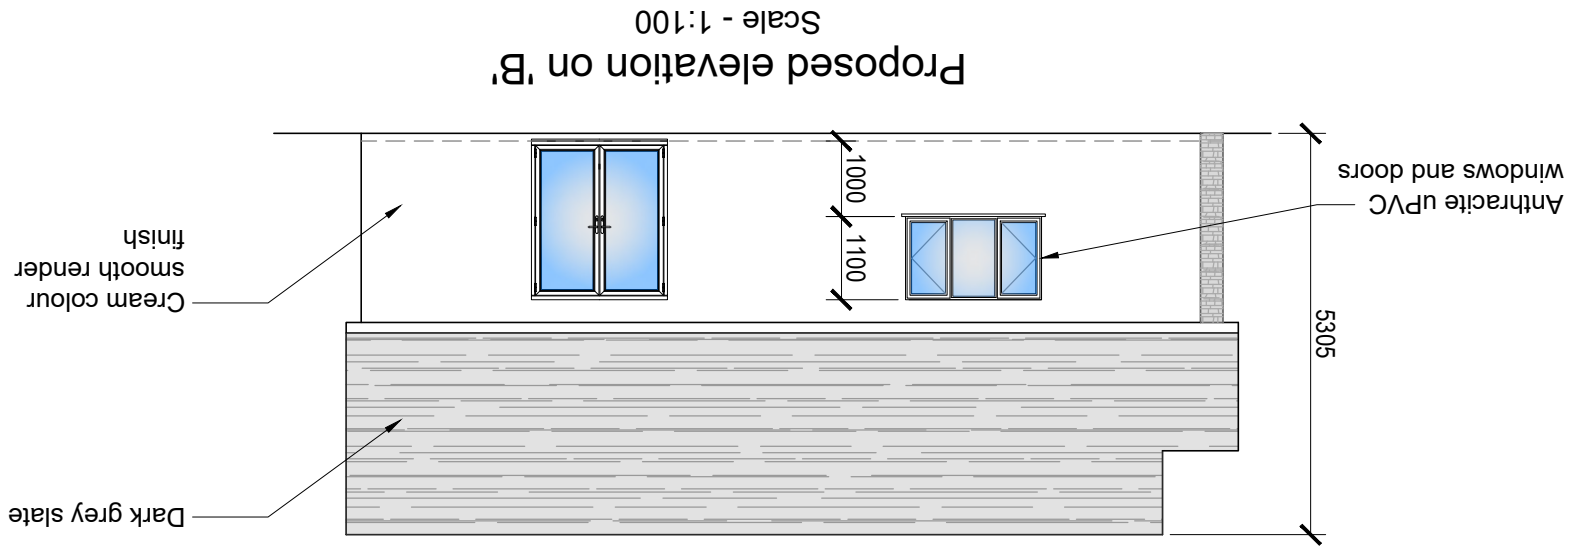

WARNING:- THIS MAY BE A REDUCED SIZE PRINT, CHECK SCALE BELOW

Example of pennant stone cladding

SAFETY :
 All builder practices are to comply with :
 • The Health & Safety at Work Act (1974)
 • The Management of Health and Safety at Work (1989)
 • The Construction (Design & Management) regs. (1996)
 • The Construction (Lifting Operations) regs. (1961)
 • The Construction (Head Protection) regs. (1989)
 • COSHH (2007)
 • PUWER regs
 • PPE regs
 • Manual Handling regs
 Go to www.hse.gov.uk for further information.