

James Davies

Notes

1. All dimensions are in metres unless noted otherwise
2. All levels are metres above ordnance datum

- ## Notes
1. All dimensions are in metres unless noted otherwise
 2. All levels are metres above ordnance datum

Key

	EXISTING GROUND PROFILE
	PROPOSED GROUND PROFILE
	BACK OF PAVEMENT LINE

- Key**
- | | |
|---|-------------------------|
|  | EXISTING GROUND PROFILE |
|  | PROPOSED GROUND PROFILE |
| | BACK OF PAVEMENT LINE |

[illegible]

Plot 22F,
Tailwyd Road,
Neath

Sections Sheet 1

Project number	001
----------------	-----


Date	08/01/2022
------	------------

Drawn by R.T.J


Checked by	J.D
------------	-----

JD - DR - 0010


A1	Scale	As indicated
----	-------	--------------

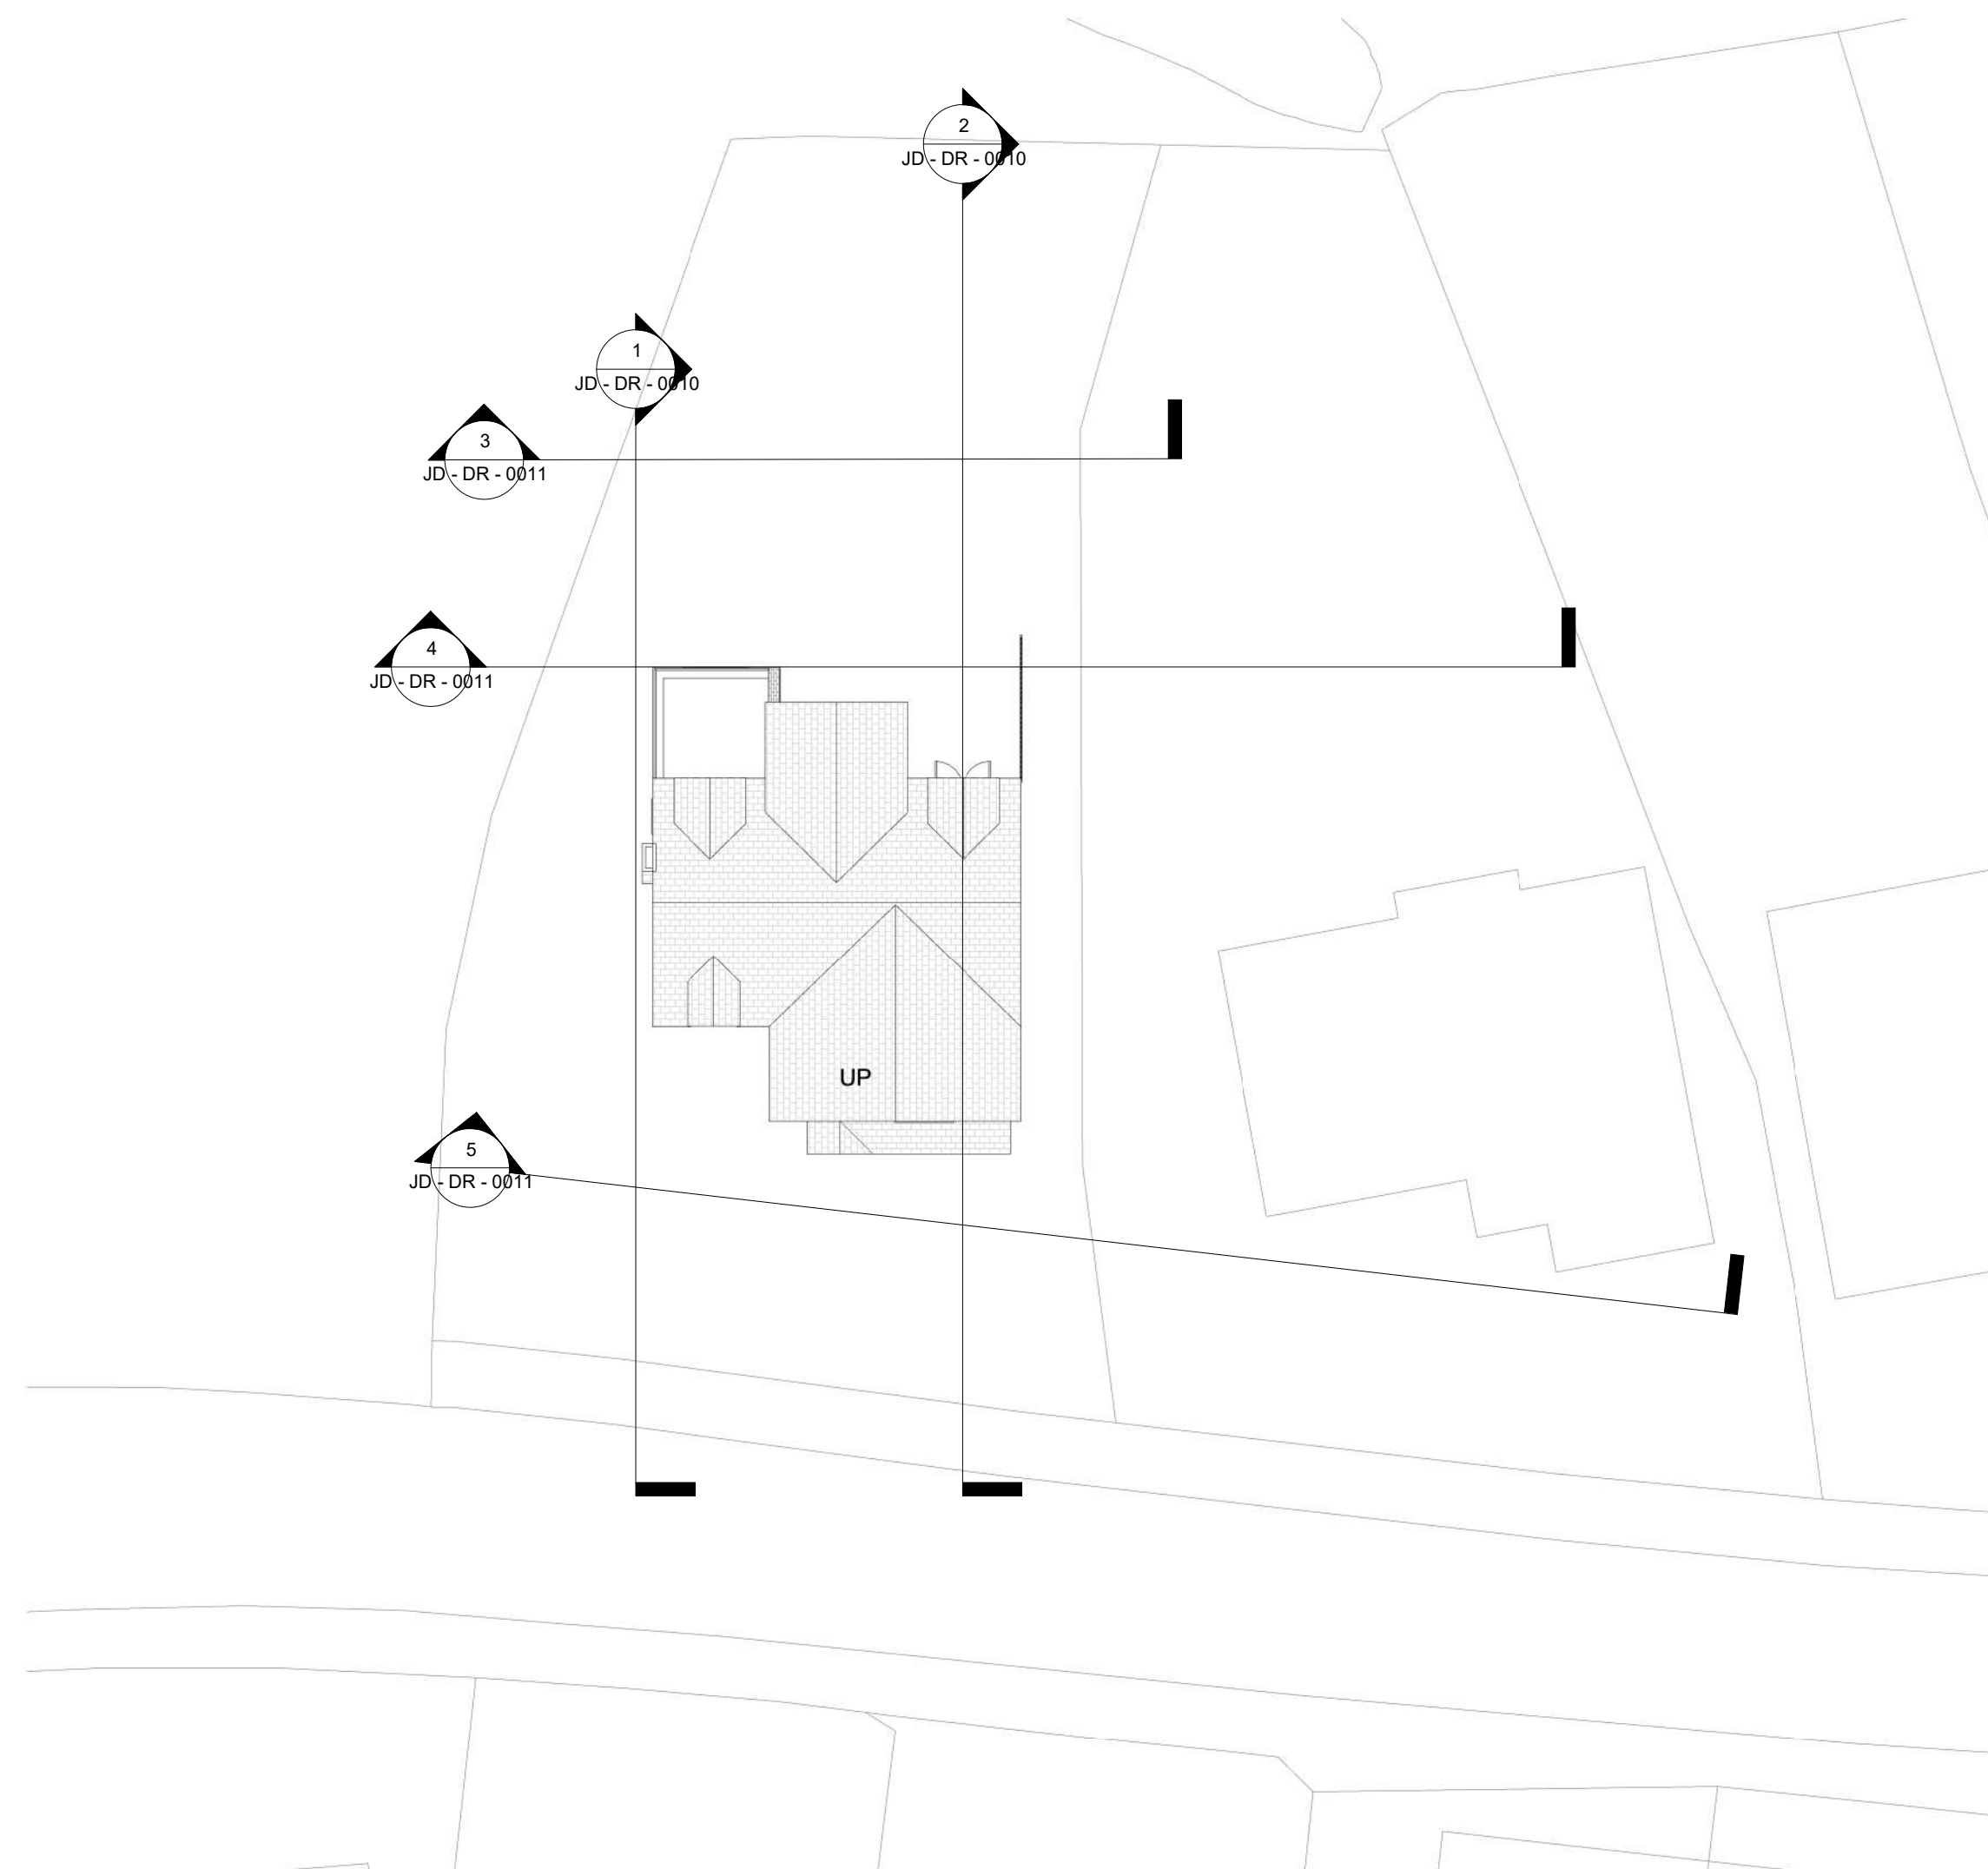

0 Section Location Plan
1 : 200

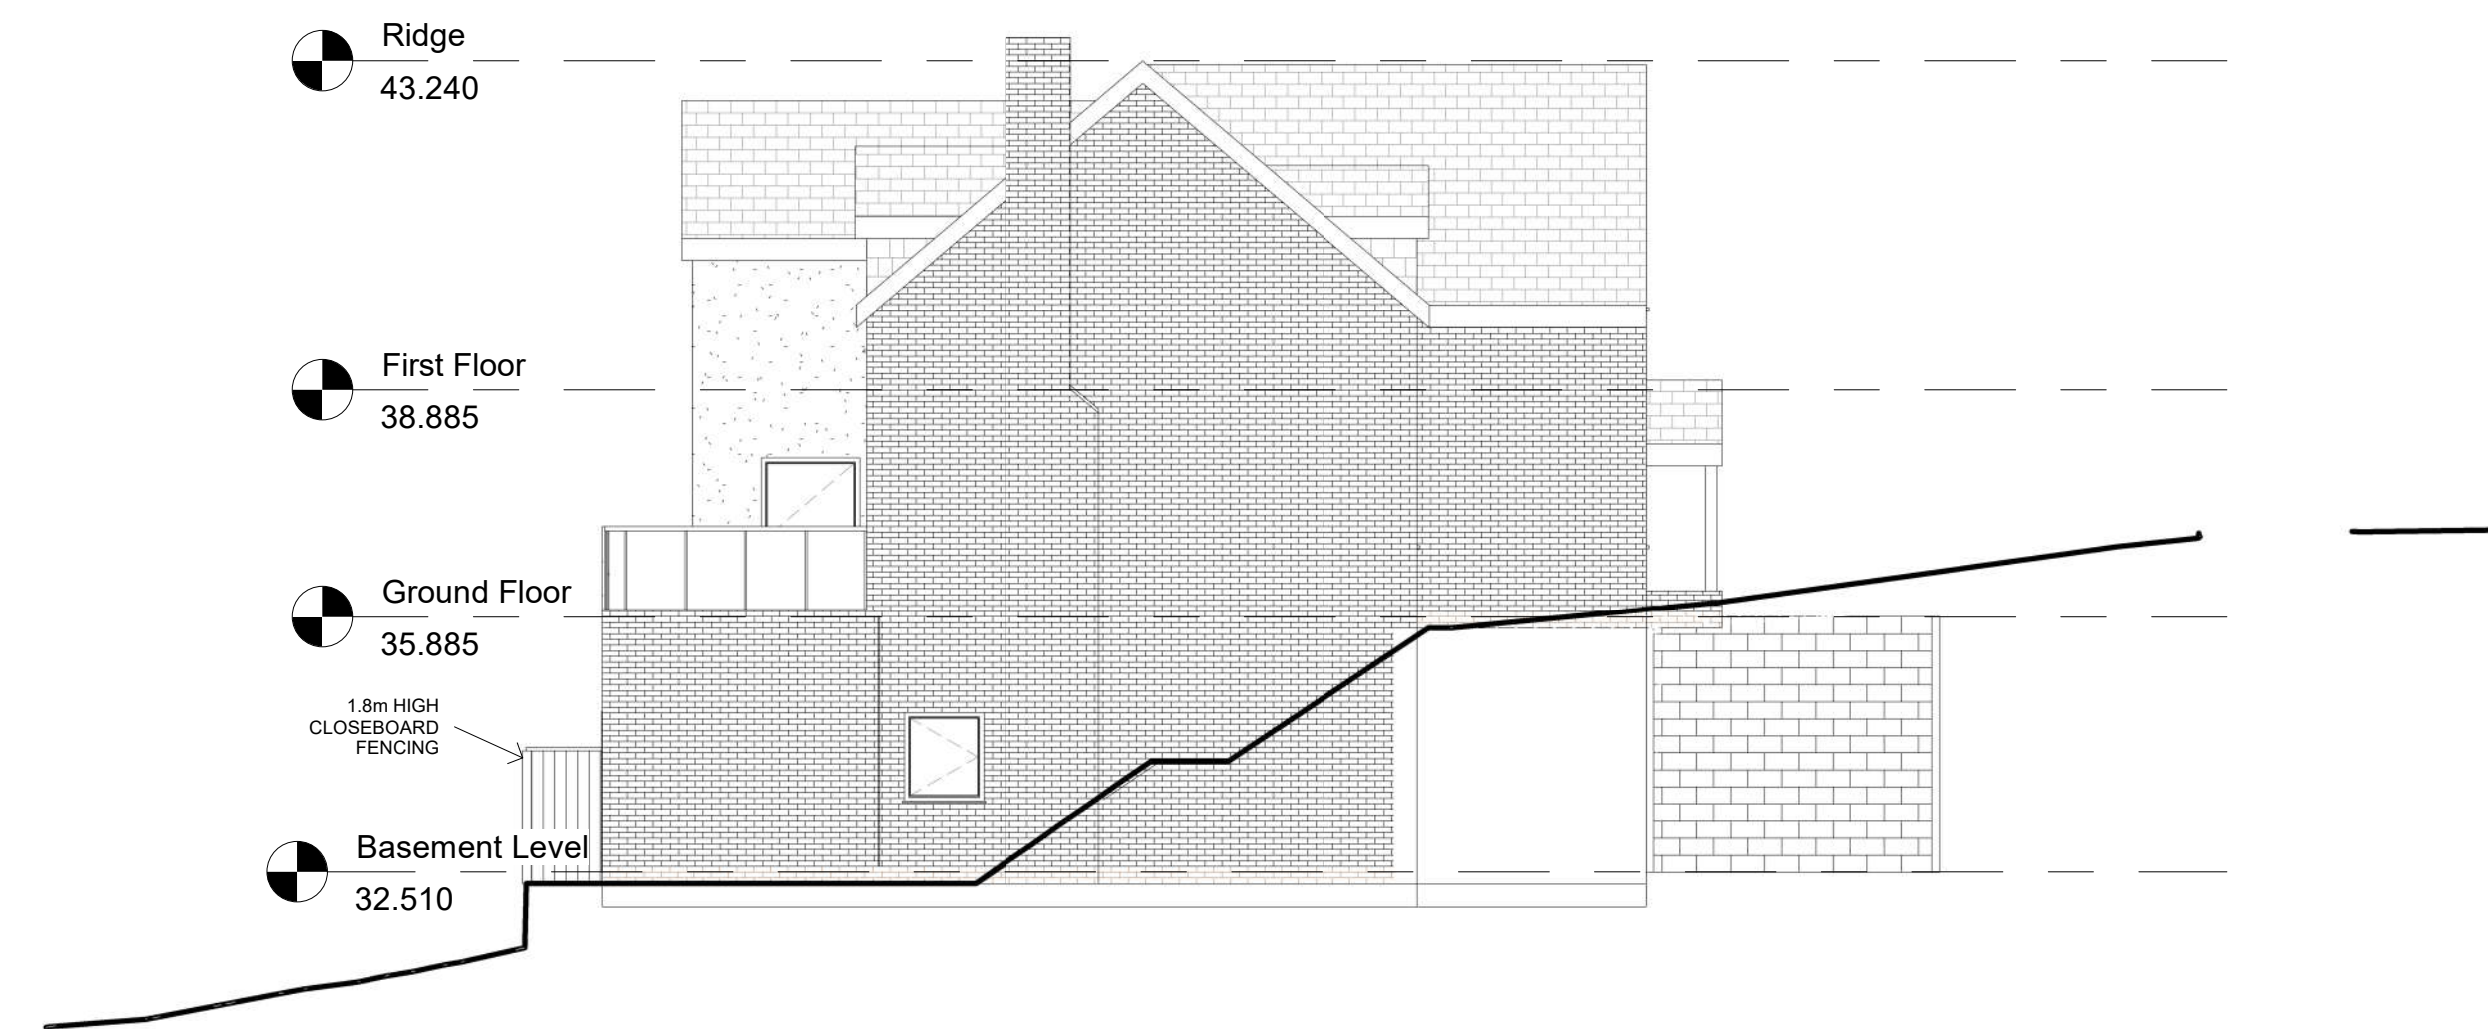

1 **Section 1**
1 : 100

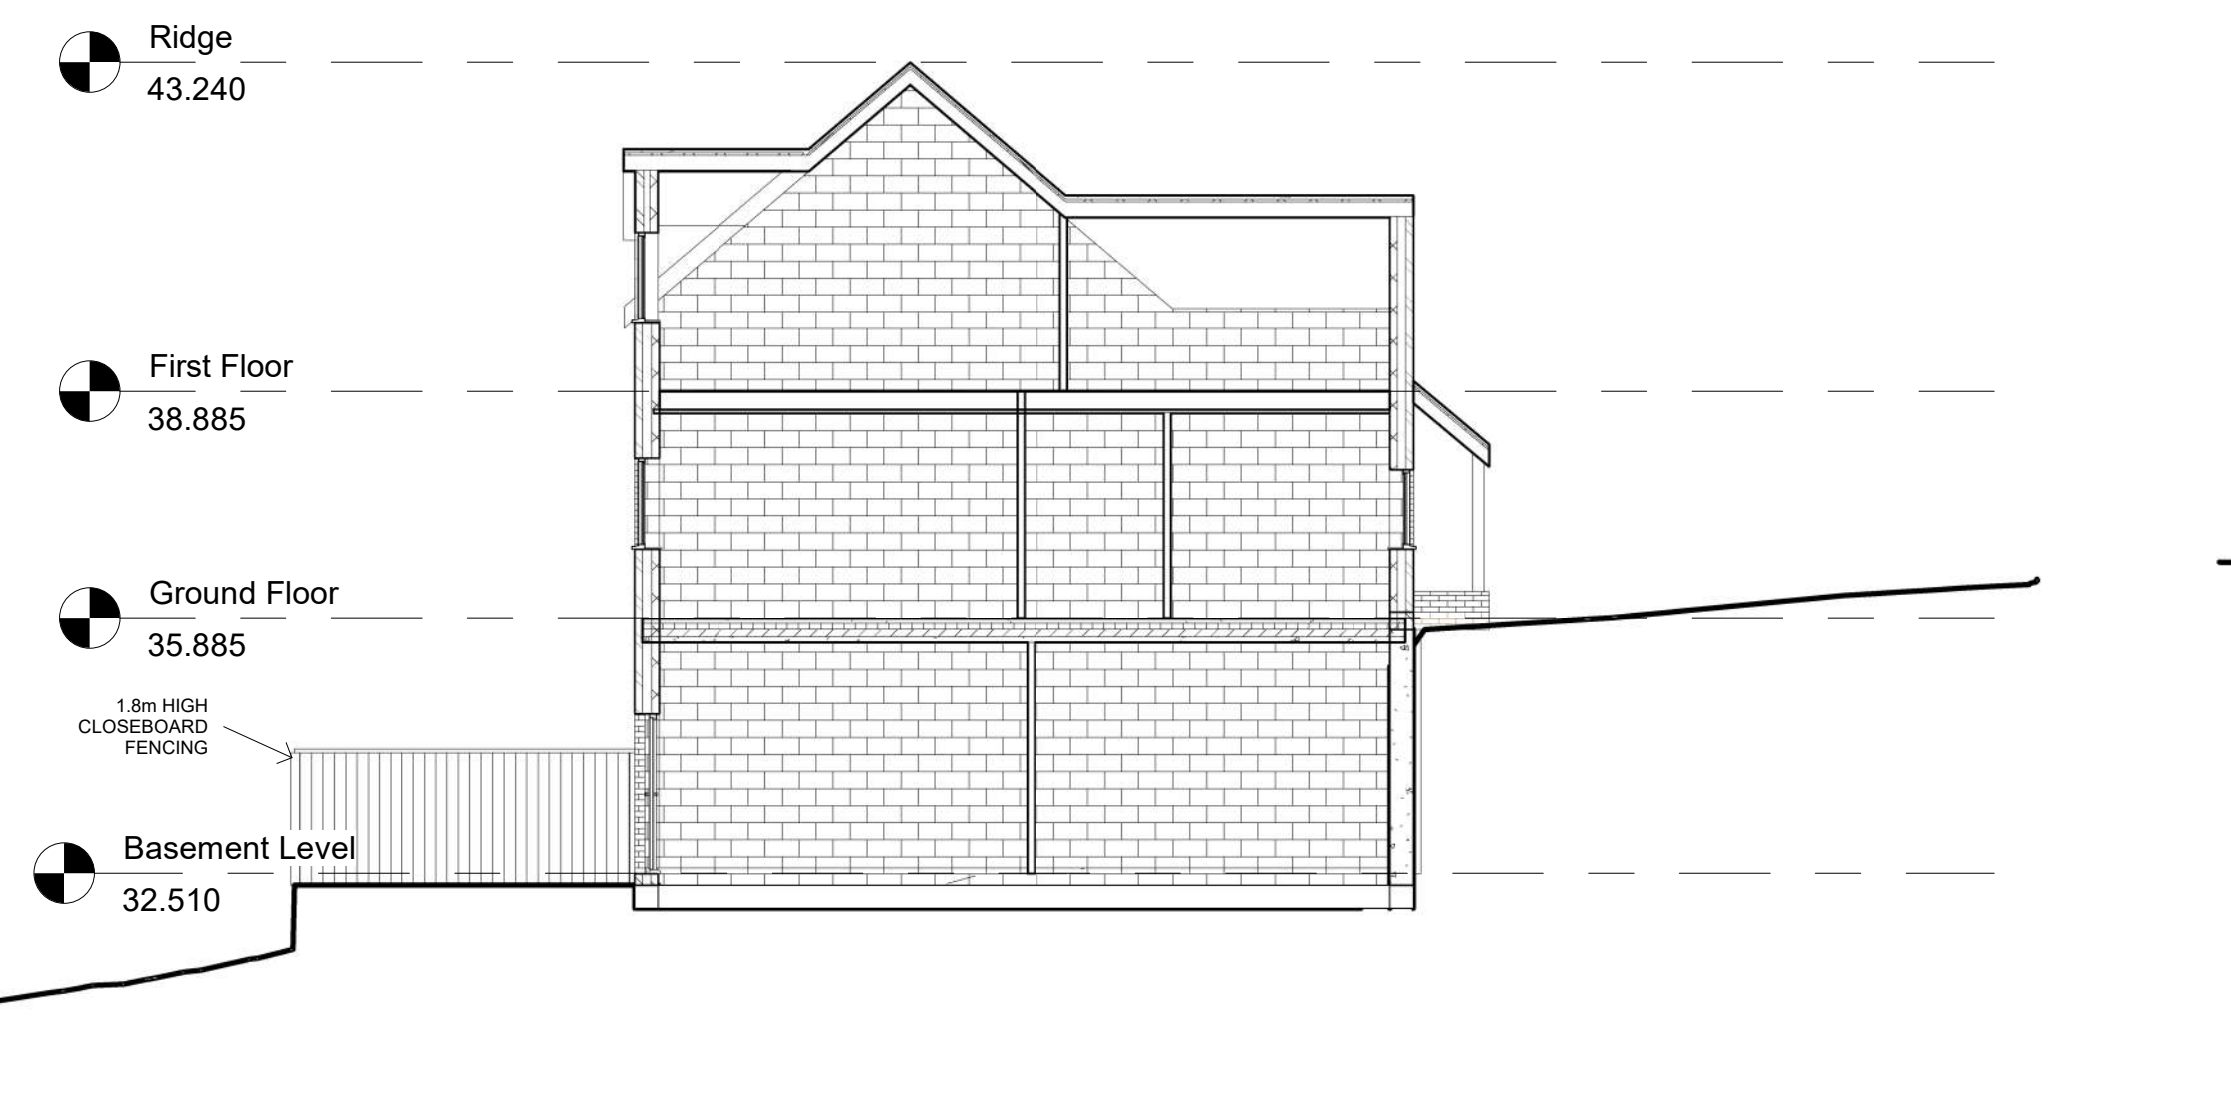

2 **Section 2**
1 : 100