




Side view

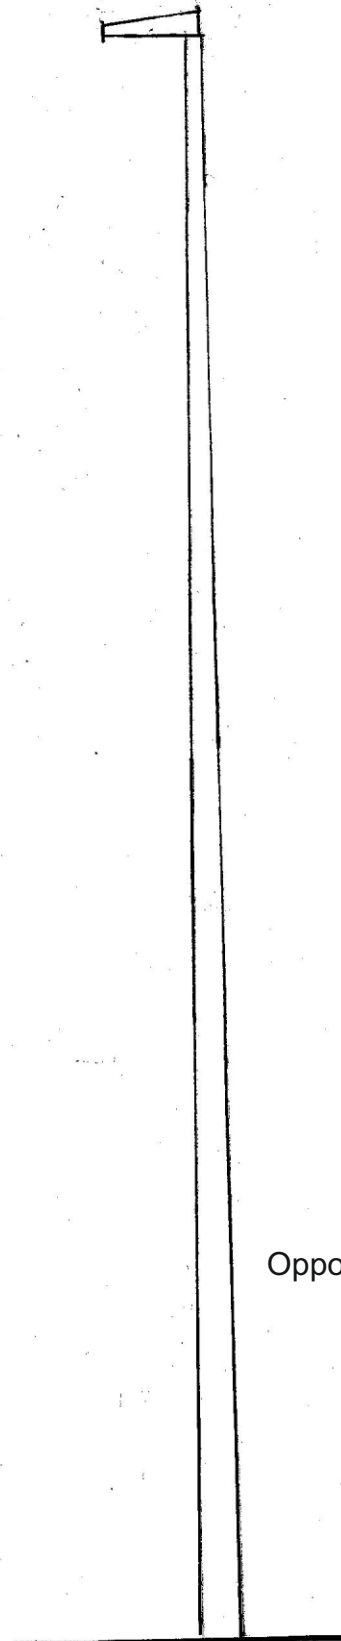

Opposite side view

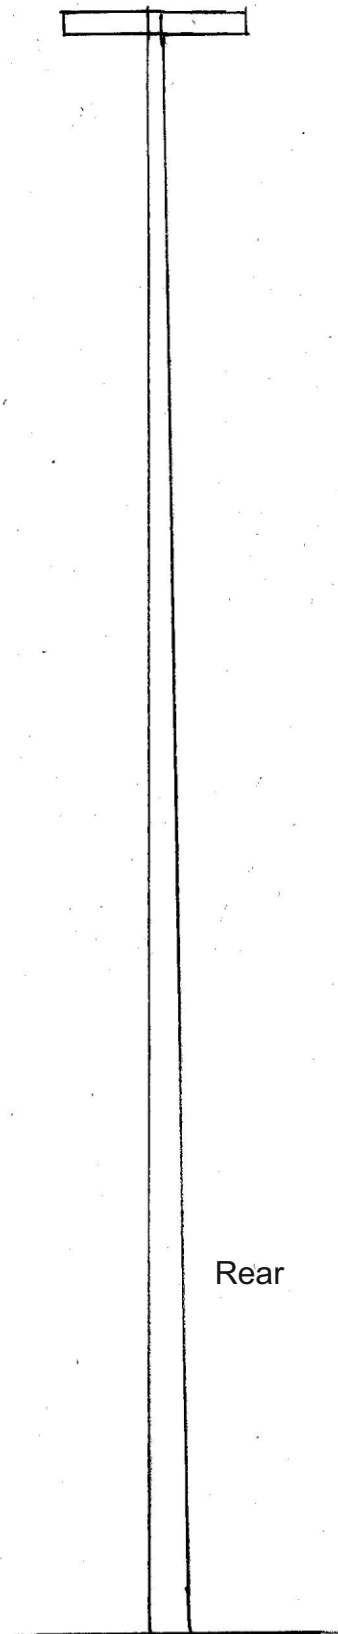

Rear

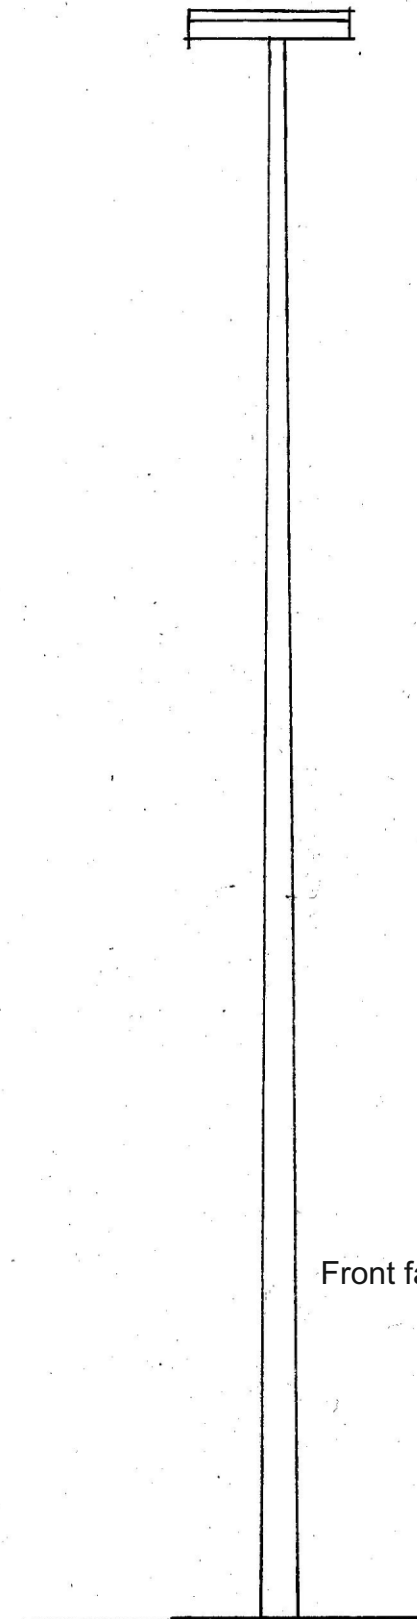

Front facing pitch

Ron Bagshaw & Associates Ltd.

Architectural Design & Planning Consultants



Wood Field House
1b Rosser Terrace
Cilfrew
Neath, SA10 8LH

Contact Details -
01639 632822 (Office)
07870 863859 (Mobile)
mail@ronbagshaw.co.uk

Drawing No: TBGC/2022/03/A

Scale: 1:50

Date: January 2022

Notes/Revisions

Proposal: Flood Lights

Location: Trefelin Boys & Girls Club, Cwmavon, Port Talbot.

Client: Trefelin Boys & Girls Club - same address.

Title: Elevations of flood lights.